http://www.adultpdf.com
Created by TIFF To PDF trial version, to remove this mark, please register this software.

Garber Surveying Service, P.A.

423 West 1st Ave. ● Hutchinson, Kansas 67501
Phone 316 665-7032 ● FAX 316 663-7401

Proj. No. G94-261

SURVEY FOR: ELLENE MCKEAN & ASSOCIATES

DESCRIPTION: A portion of the Southwest Quarter of Section 20, Township 18 South, Range 3 West of the 6th Principal Meridian more particularly described on the attached sheet.

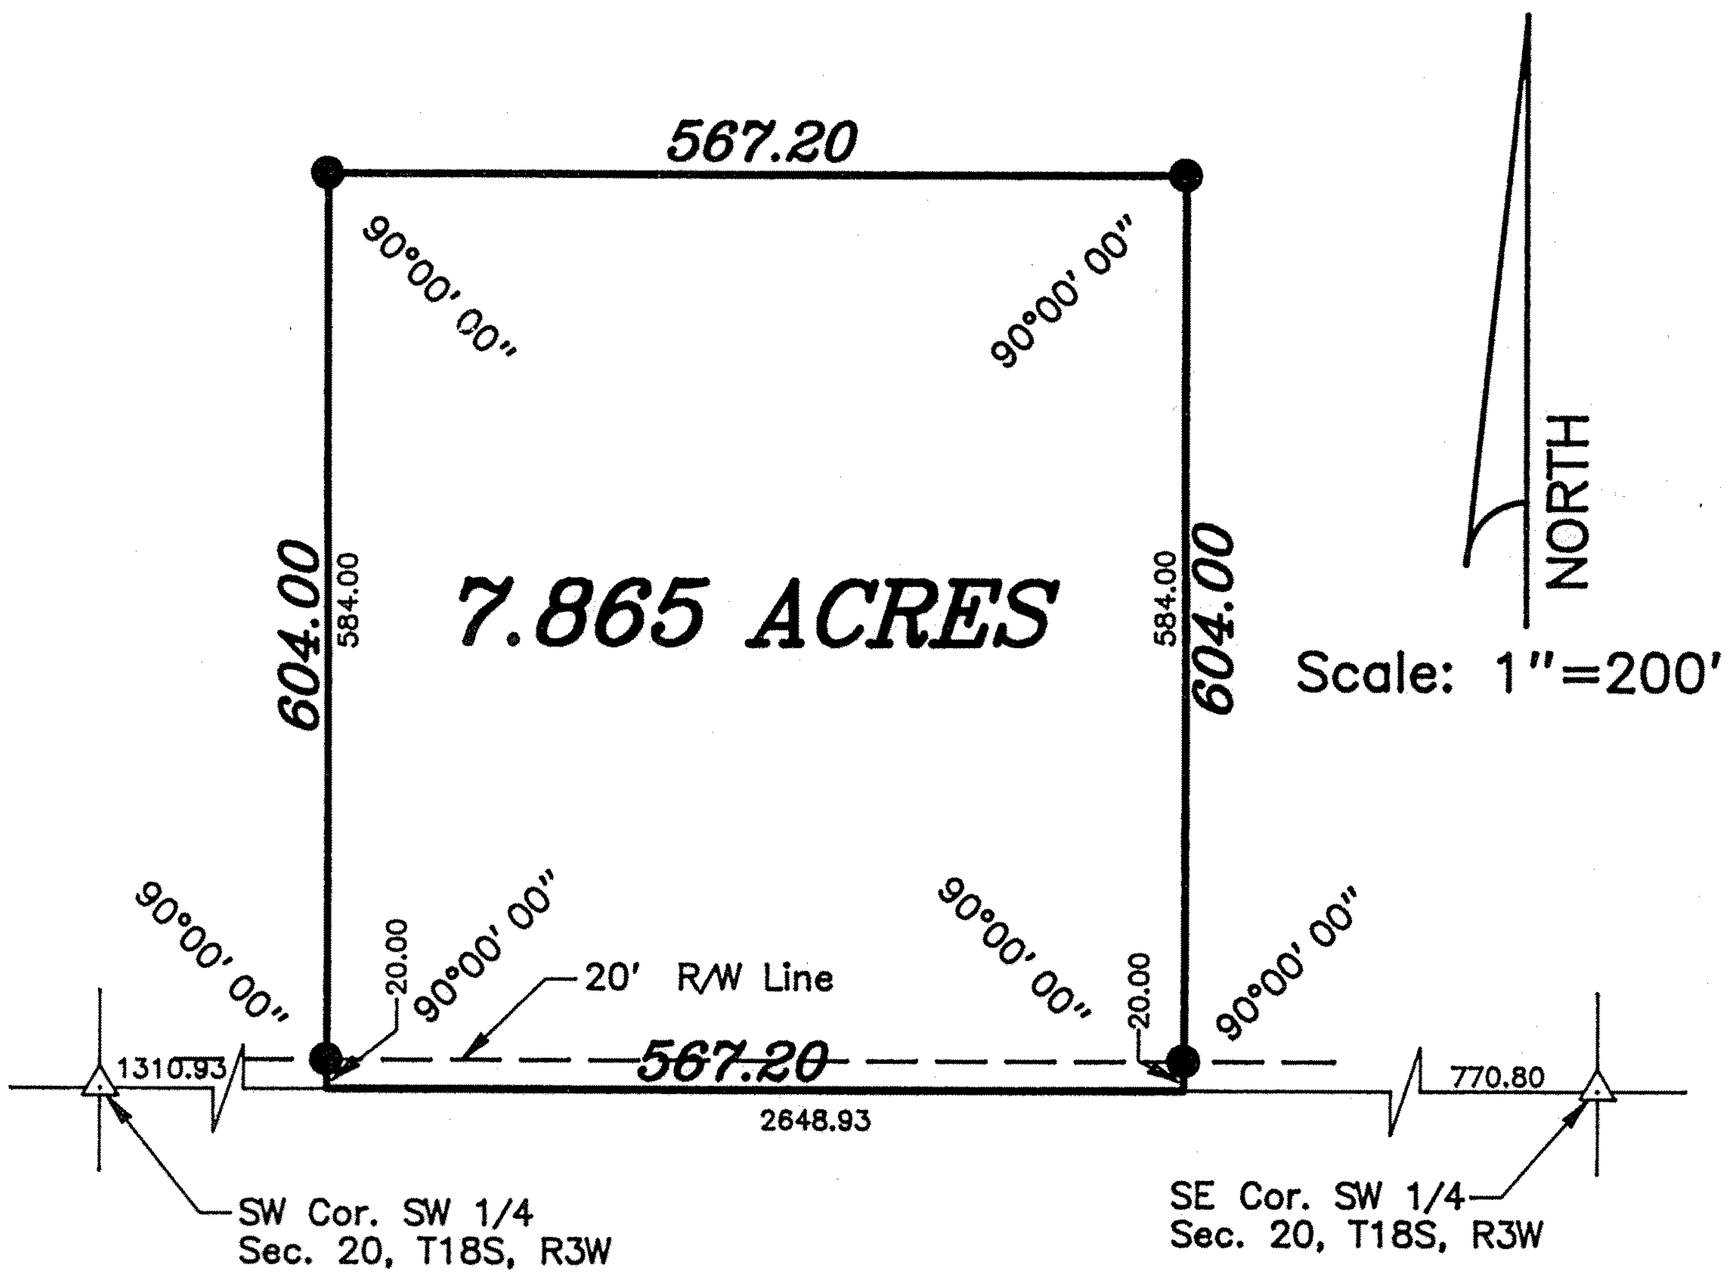

LEGEND

△ – Sectional Monument Found
● – 5/8" x 24" Iron Rebar Set

SURVEYOR'S CERTIFICATE:

I hereby certify this plat to be a true, correct and complete representation of the property described above and on the attached sheet as surveyed under my supervision.

Dated: March 16, 1994

DANIEL E. GARBER
REGISTERED
LS-683
KANSAS
LAND SURVEYOR

Daniel E. Garber RLS #683

Hutch-Line Form SC 790-4