http://www.adultpdf.com
Created by TIFF To PDF trial version, to remove this mark, please register this software.

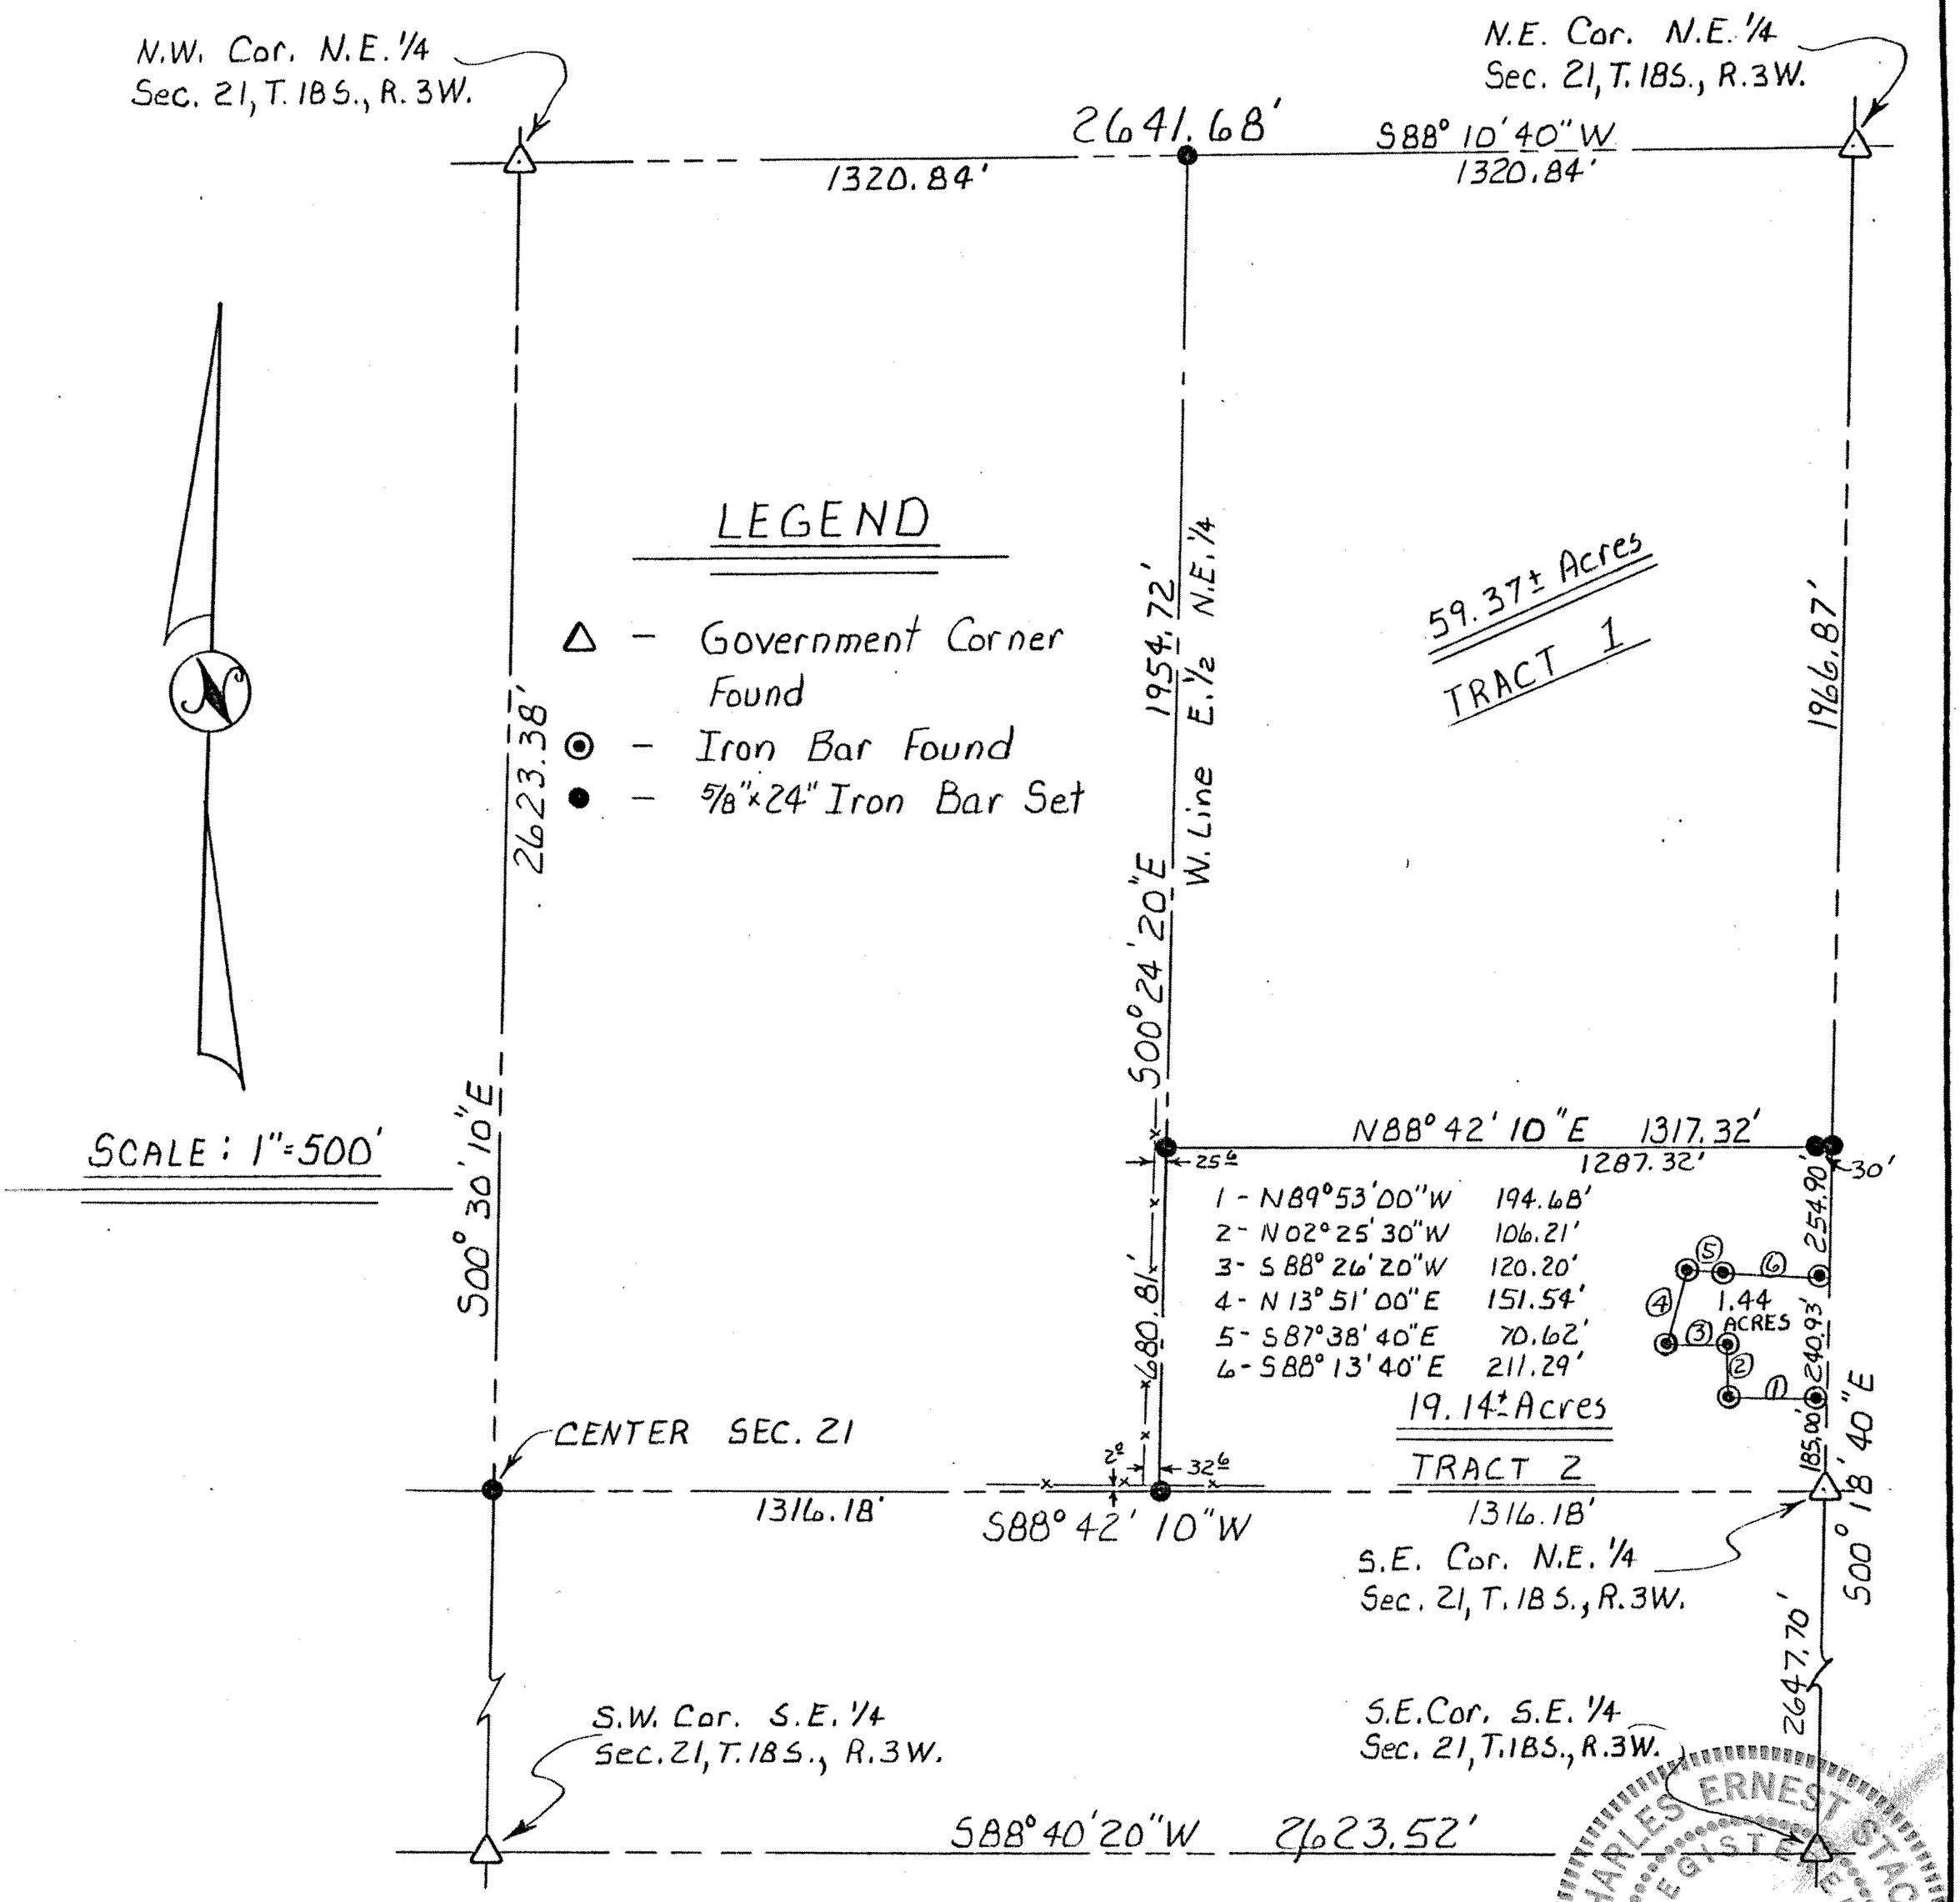

I hereby certify that the above is a true and correct plat of a survey made of the property described herein.

Registered Kansas Land Surveyor

Survey For:

Legal Description Tract No. 1

All that portion of the East Half of the Northeast Quarter (N.E.$\frac{1}{4}$) of Section 21, Township 18 South, Range 3 West of the 6th P.M., McPherson County, Kansas; Commencing at the Northeast corner of said N.E.$\frac{1}{4}$ for the point of beginning; thence South 00 degrees 18 minutes 40 seconds East along the East line of said N.E.$\frac{1}{4}$ a distance of 1,966.87 feet to a point that is 680.83 feet North of the Southeast corner of said N.E.$\frac{1}{4}$; thence South 88 degrees 42 minutes 10 seconds West, parallel with the South line of said N.E.$\frac{1}{4}$, a distance of 1,317.32 feet to a point on the West line of the East Half of said N.E.$\frac{1}{4}$; thence North 00 degrees 24 minutes 20 seconds West along the West line of the East Half of said N.E.$\frac{1}{4}$ a distance of 1,954.72 feet to a point on the North line of said N.E.$\frac{1}{4}$; thence North 88 degrees 10 minutes 40 seconds East along the North line of said N.E.$\frac{1}{4}$ a distance of 1,320.84 feet to the point of beginning. Said tract containing 59.37 acres more or less subject to road rights-of-way across the North and East sides thereof and subject to any easements of record.

State: KANSAS	County: McPHERSON	Proj. # 86-21	Date: 11 APRIL, 1981