http://www.adultpdf.com
Created by TIFF To PDF trial version, to remove this mark, please register this software.

Garber
Surveying Service, P.A.
217 East 1st, Suite 16 Hutchinson, KS 67501

Proj. No. G88-622

SURVEY FOR: **Joseph Engravalle**
DESCRIPTION: A tract of land in the East half of the Northeast Quarter of Section 21, Township 18 South, Range 3 West of the 6th Principal Meridian in McPherson County, Kansas as described on the attached sheet.

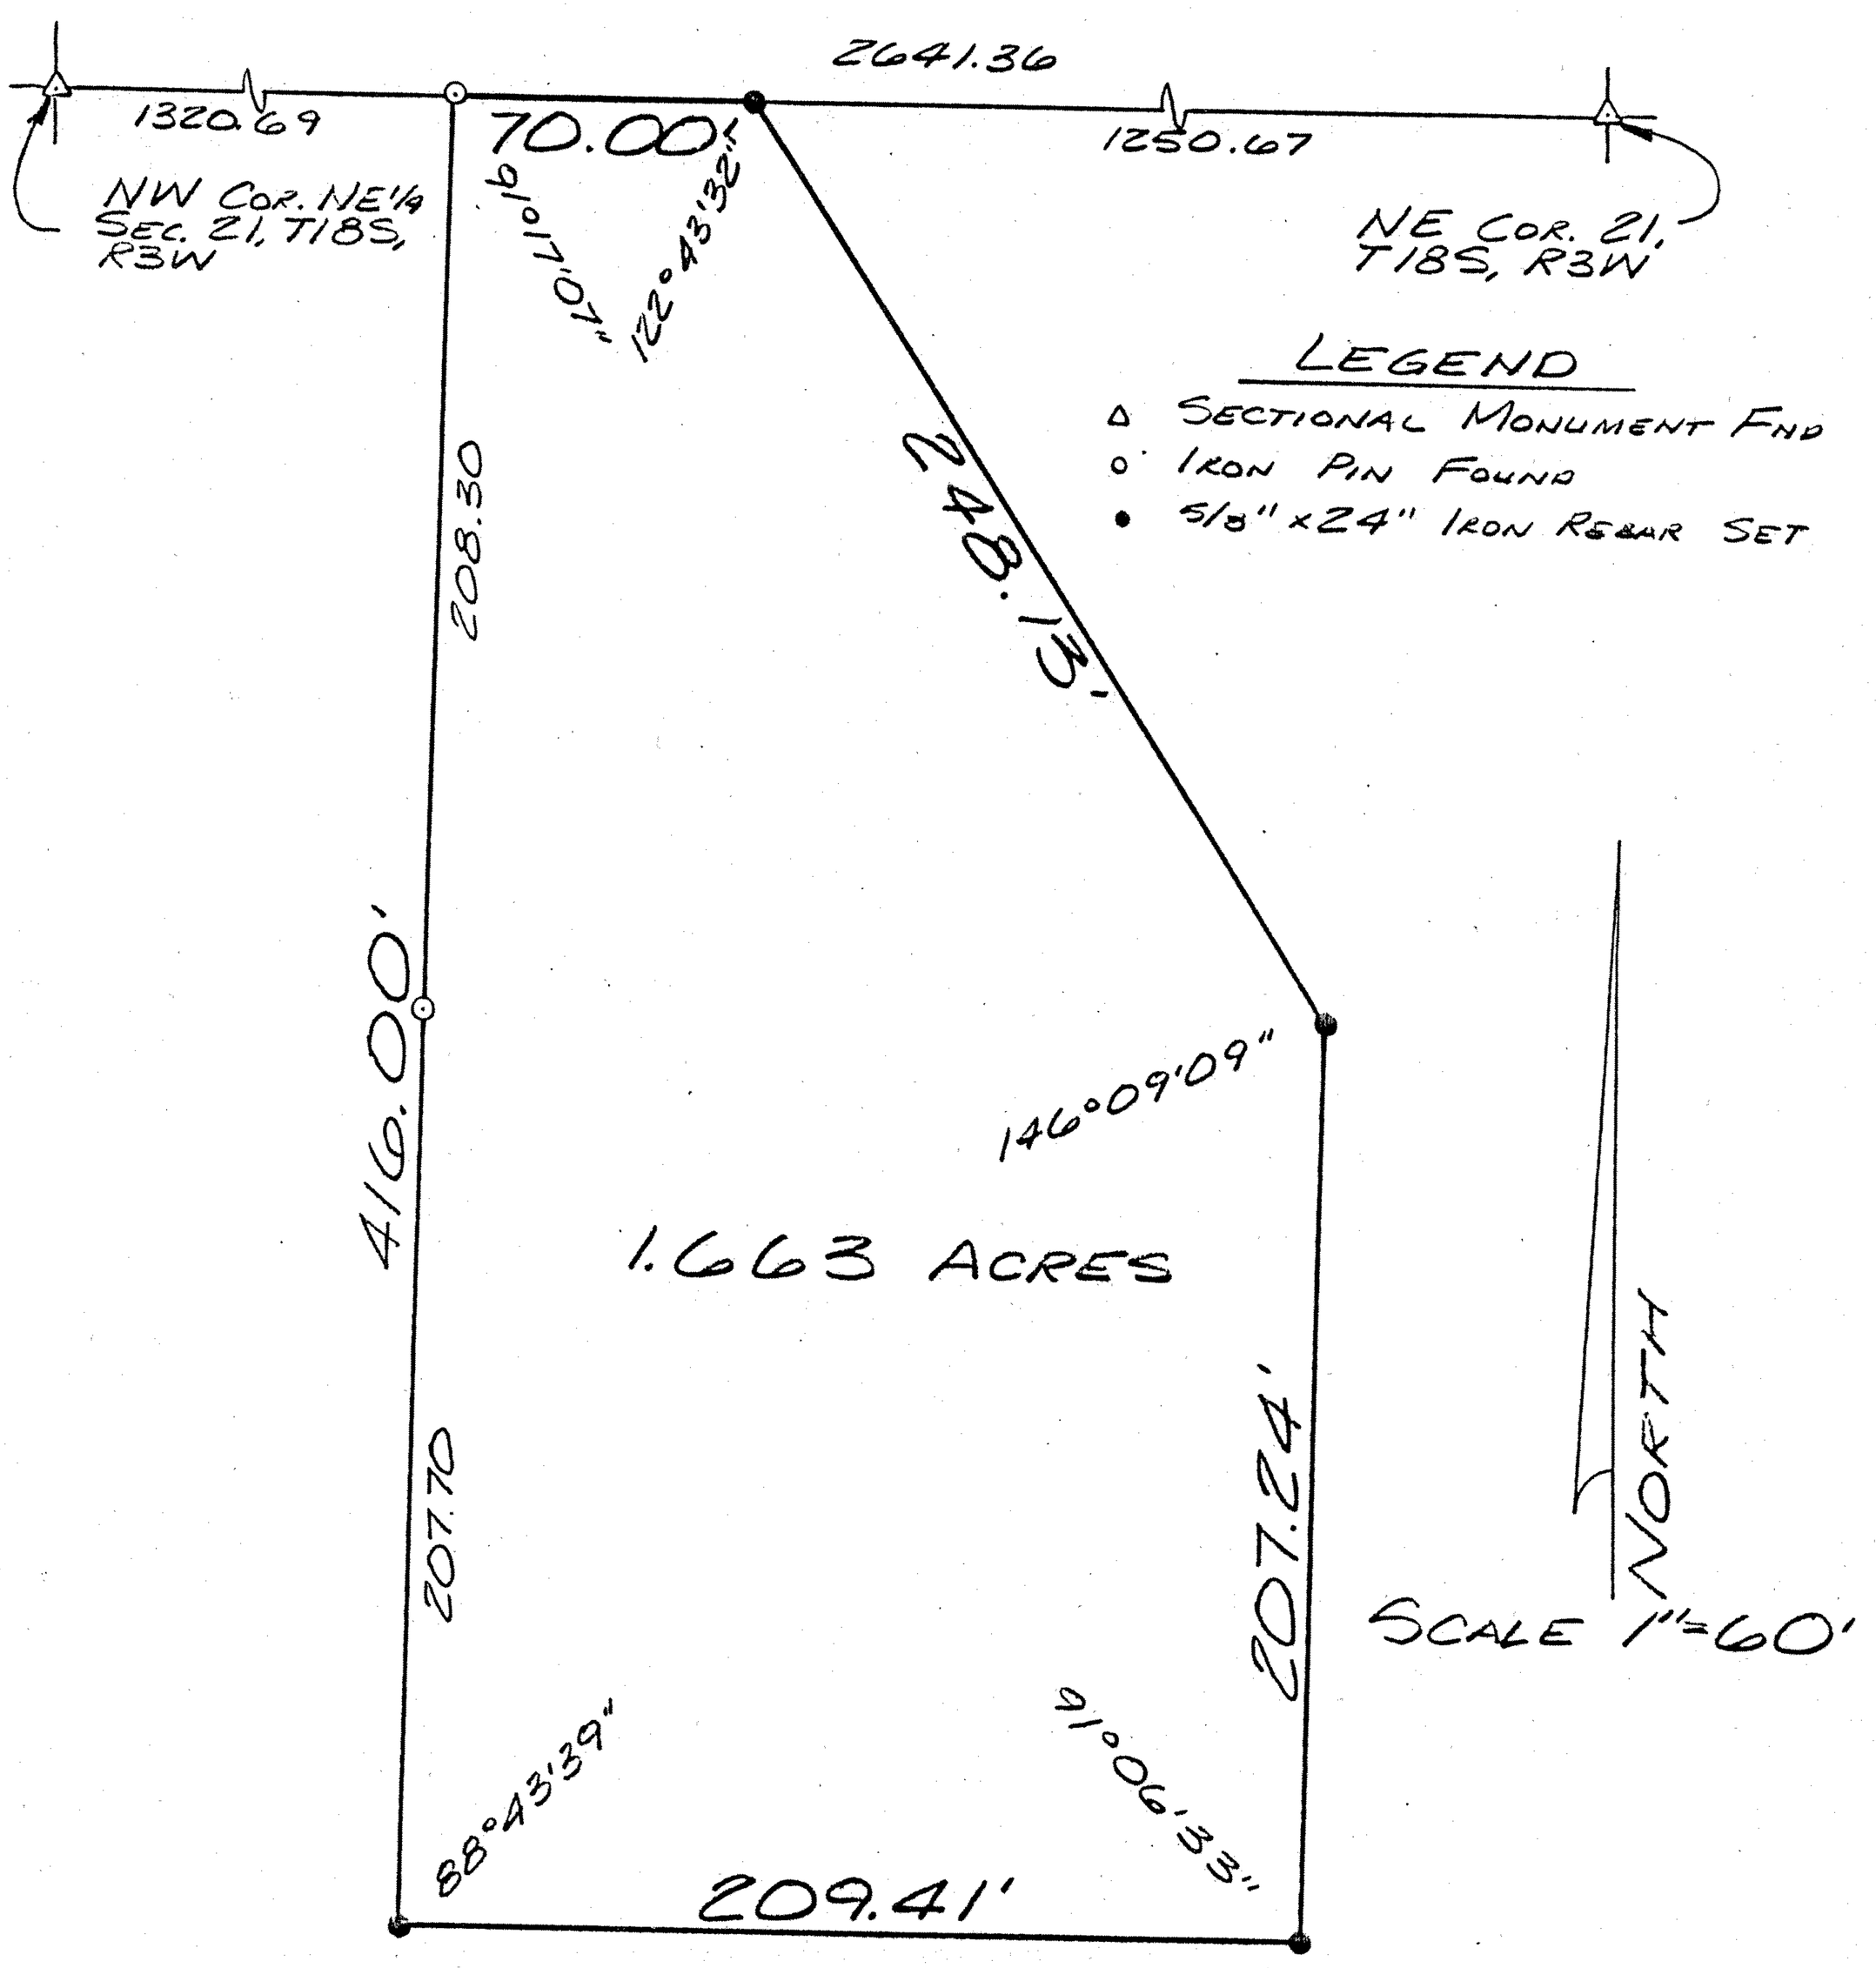

I hereby certify this plat to be a true, correct and complete representation of the property described above and on the attached sheet as surveyed under my supervision, this 6th of October, 1988.

DANIEL E. GARBER
REGISTERED
LS-683
KANSAS
LAND SURVEYOR

Daniel E. Garber RLS #683