http://www.adultpdf.com
Created by TIFF To PDF trial version, to remove this mark, please register this software.

PLAT OF SURVEY

HELLER BOUNDARY SURVEYS
WILLIAM B. HELLER, R.L.S.~734 N. 1ST.ST., LINDSBORG, KS. 67456
HOME PHONE: 1-785-227-2759 ~ CELLULAR: 1-785-227-5279
e-mail: wheller@ks-usa.net

RONALD D. & DAWN ANN ERICKSON
1770 15TH AVE.
MCPHERSON, KS. 67460
JULY 14, 2004

PARCEL LOCATED IN: N.W. 1/4, SECTION 24, TOWNSHIP 18 SOUTH, RANGE 3 WEST

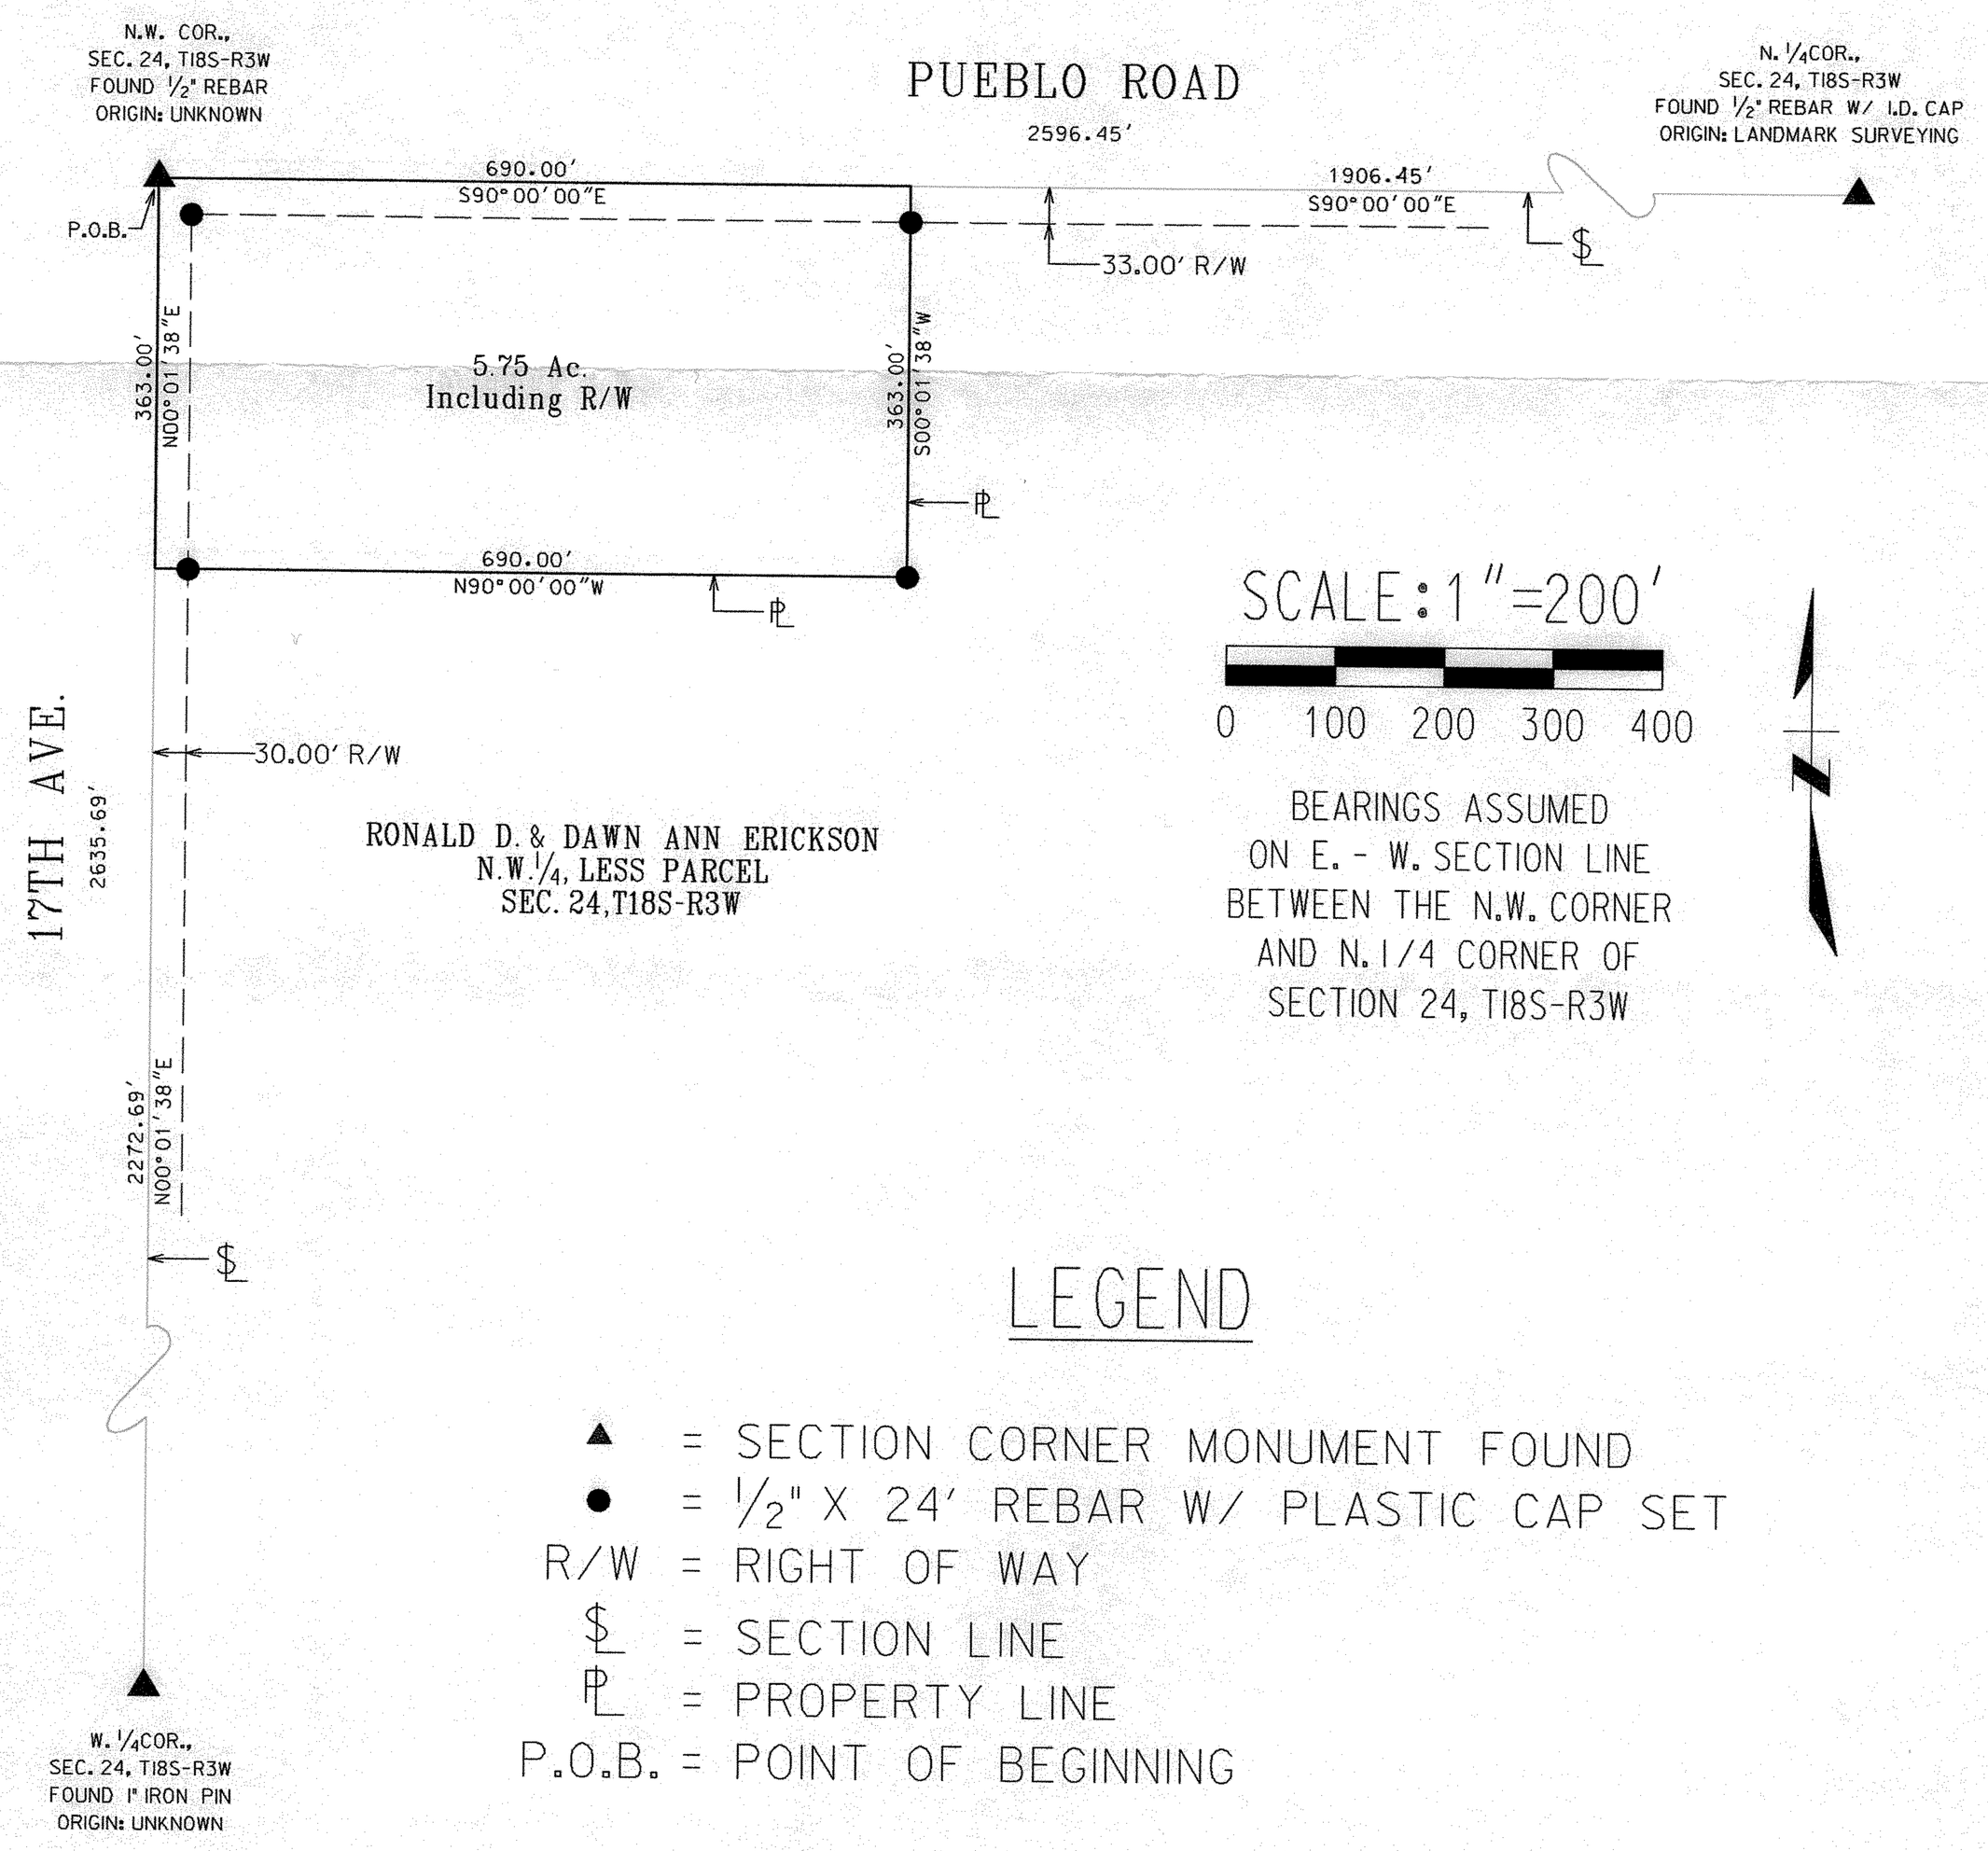

LEGEND

▲ = SECTION CORNER MONUMENT FOUND
● = 1/2" X 24' REBAR W/ PLASTIC CAP SET
R/W = RIGHT OF WAY
$ = SECTION LINE
PL = PROPERTY LINE
P.O.B. = POINT OF BEGINNING