http://www.adultpdf.com
Created by TIFF To PDF trial version, to remove this mark, please register this software.

SICKMON-KLASSEN
LAND SURVEYORS

PHONE (316) 663-7401 • P. O. BOX 1691
611 EAST 4TH AVE.
HUTCHINSON, KANSAS 67501

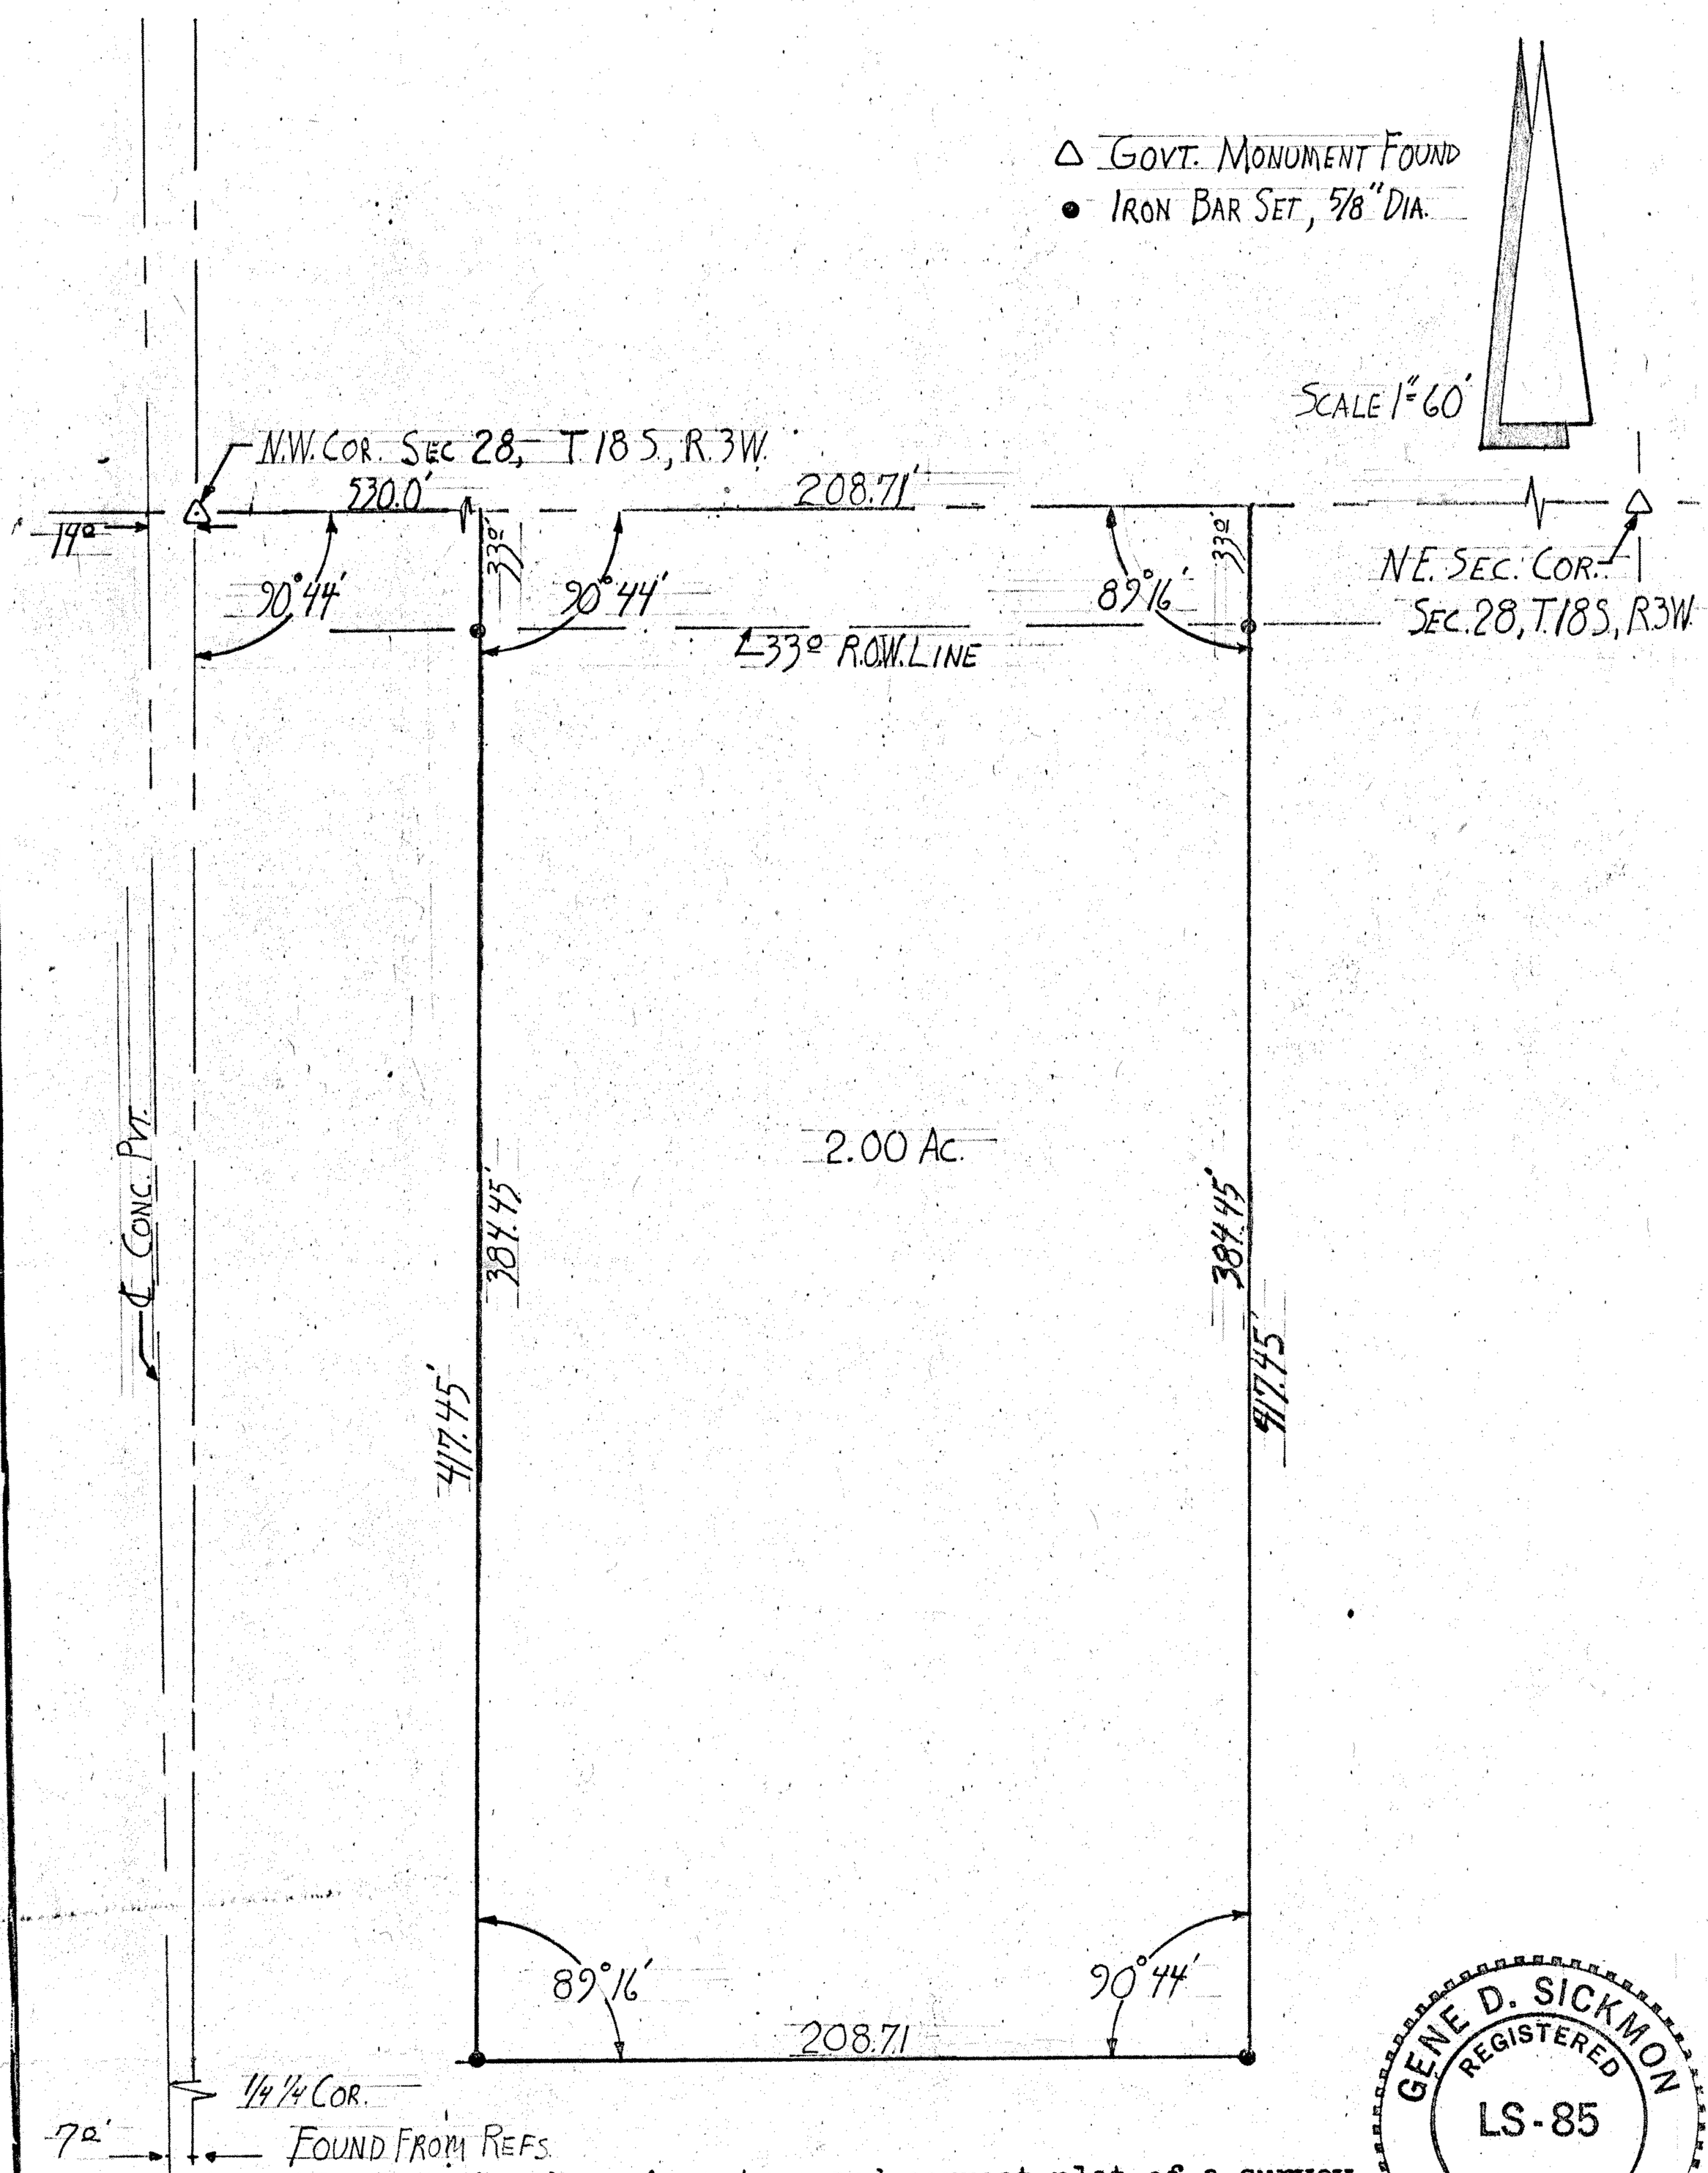

I hereby certify that the above is a true and correct plat of a survey made of the property described herein

GENE D. SICKMON
REGISTERED
LS-85
KANSAS
LAND SURVEYOR

Gene D Sickmon
Registered Kansas Land Surveyor

Survey for: Darrell Thompson

Description: A tract in the NW¼ of the NW¼ of Section 28, T18S, R3W of the 6th P.M., McPherson County, Kansas, as more particularly described on the attached sheet.

MICROFILM

State: Kansas	County: McPherson	Proj. #76-74	Date: June 8, 1976