http://www.adultpdf.com
Created by TIFF To PDF trial version, to remove this mark, please register this software.

A SURVEY OF THE SW1/4 OF SECTION 28, T18S - R3W

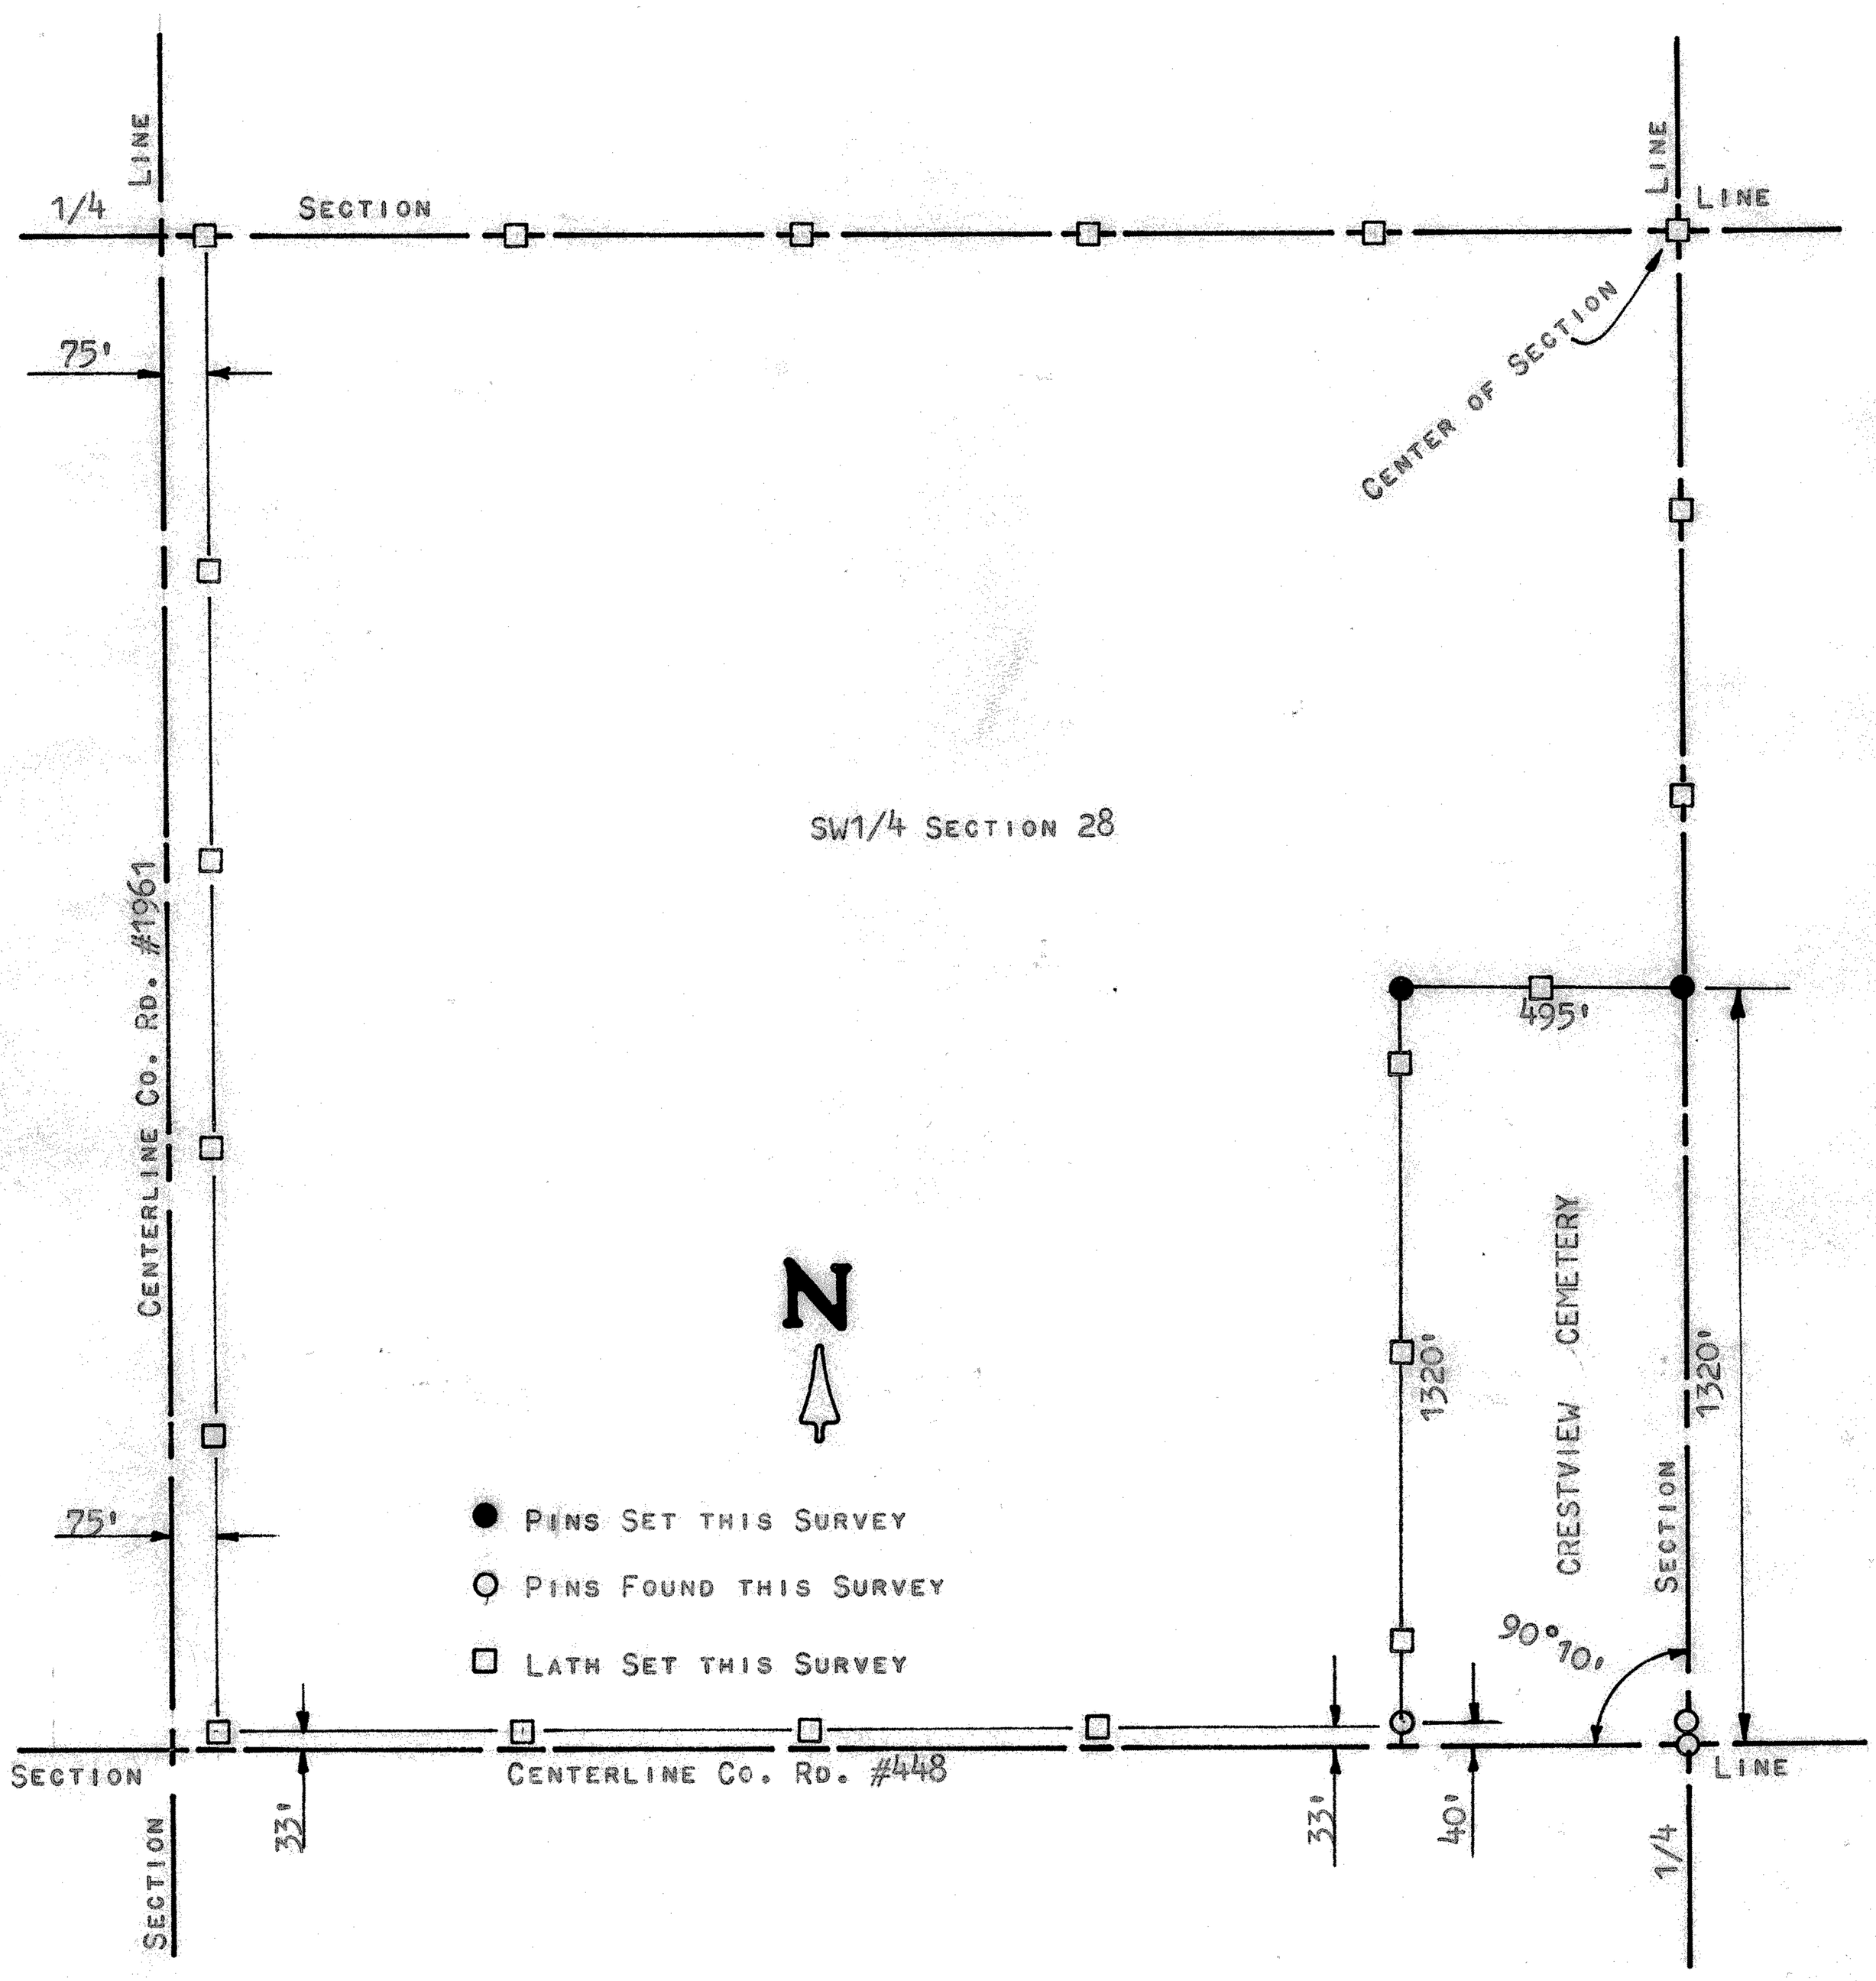

STATE OF KANSAS)
SS
COUNTY OF MCPHERSON)

I, FRANCIS RANKIN, COUNTY ENGINEER OF MCPHERSON COUNTY, KANSAS, DO HEREBY CERTIFY THAT UNDER MY SUPERVISION A SURVEY WAS MADE OF THE SW1/4 OF SECTION 28, T18S - R3W OF THE 6TH P.M. AND THE ABOVE PLAT IS A TRUE EXHIBIT OF SAID SURVEY AS FAR AS IT IS KNOWN TO ME.

F. R. RANKIN LICENSED 799 KANSAS PROFESSIONAL ENGINEER

SURVEY CALLED FOR BY RICHARD A. OVERHOLT.

SIGNED ON THIS 12 DAY OF APRIL, 1971.

F. R. Rankin
F. R. RANKIN
COUNTY ENGINEER
MCPHERSON CO., KANSAS

MICROFILM