http://www.adultpdf.com
Created by TIFF To PDF trial version, to remove this mark, please register this software.

PLAT OF SURVEY

HELLER BOUNDARY SURVEYS

WILLIAM B. HELLER, R.L.S. ~ 863 S. 9TH ST., SALINA, KS. 67401
CELLULAR: 1-620-245-8318 ~ e-mail: wheller@ks-usa.net

JOSEPH H. JR. & SHARON K. LEDELL
1383 PAWNEE ROAD
McPHERSON, KS 67460
NOVEMBER 16, 2005

PARCEL LOCATED IN: N.E. 1/4,
SECTION 32, TOWNSHIP 18 SOUTH, RANGE 3 WEST

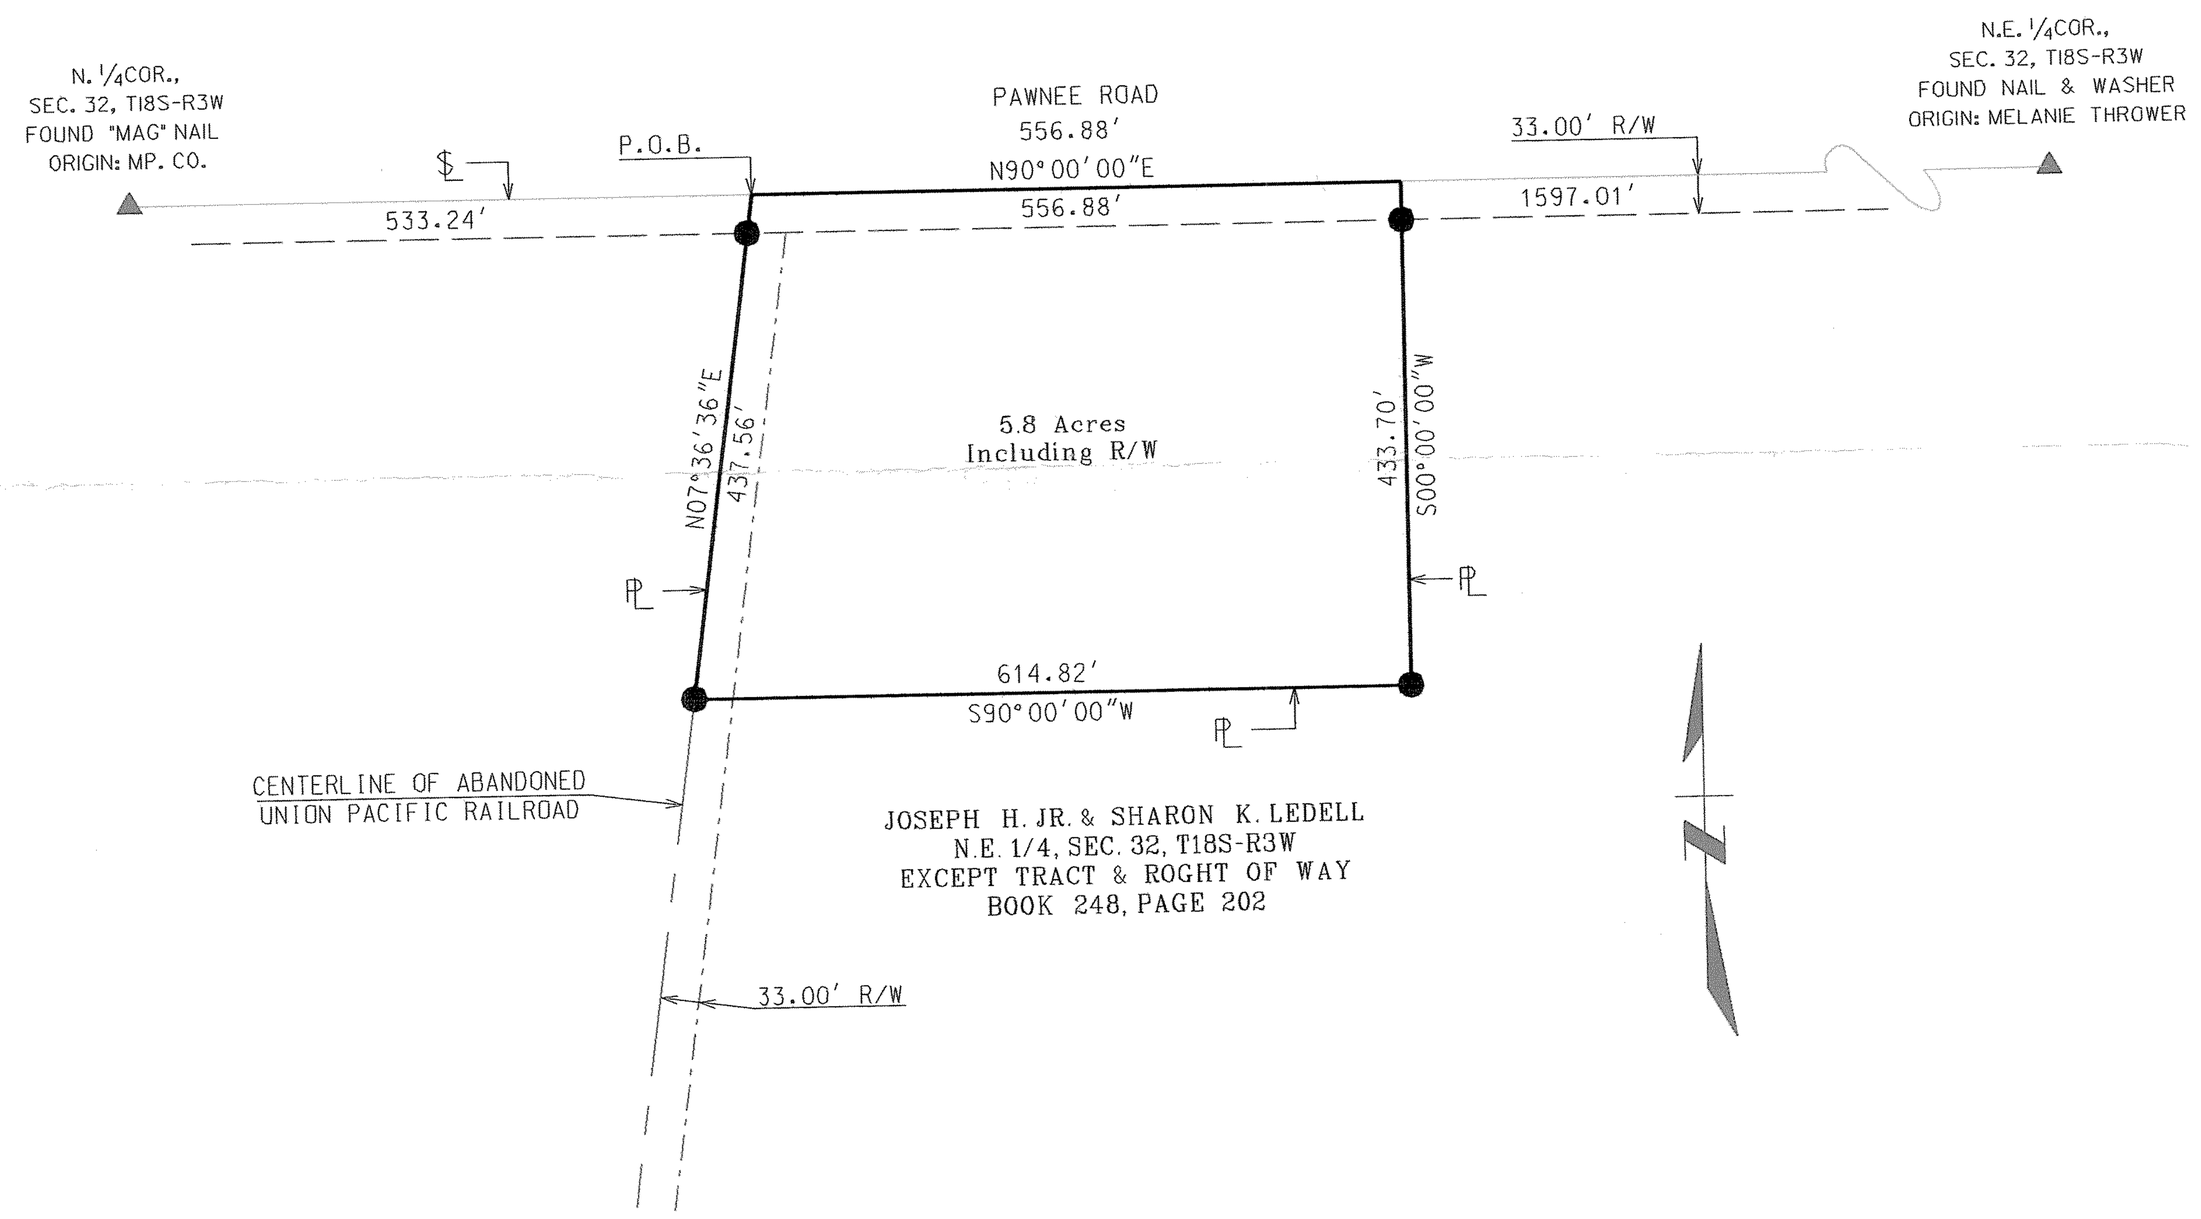

LEGEND

▲ = SECTION CORNER MONUMENT FOUND
● = 1/2" X 24" REBAR W/ PLASTIC CAP SET
R/W = RIGHT OF WAY
$ = SECTION LINE
PL = PROPERTY LINE
P.O.B. = POINT OF BEGINNING

SCALE: 1"=200'

0 100 200 300 400

BEARINGS ASSUMED
ON E. - W. SECTION LINE BETWEEN
THE N.E. CORNER AND N. 1/4 CORNER OF
SECTION 32, T18S-R3W