http//www.adultpdf.com
Created by TIFF To PDF trial version, to remove this mark, please register this software.

PLAT OF SURVEY

HELLER BOUNDARY SURVEYS

WILLIAM B. HELLER, R.L.S.~734 N. 1ST.ST., LINDSBORG, KS. 67456
HOME PHONE: 1-785-227-2759 ~ CELLULAR: 1-785-227-5279
e-mail: wheller@ks-usa.net

RICHARD E. & ELIZABETH WATENPAUGH
1355 RAINBOW ROAD
LINDSBORG, KS. 67456
AUGUST 30, 2004

PARCEL LOCATED IN: N. 1/2, SECTION 8, TOWNSHIP 18 SOUTH, RANGE 3 WEST

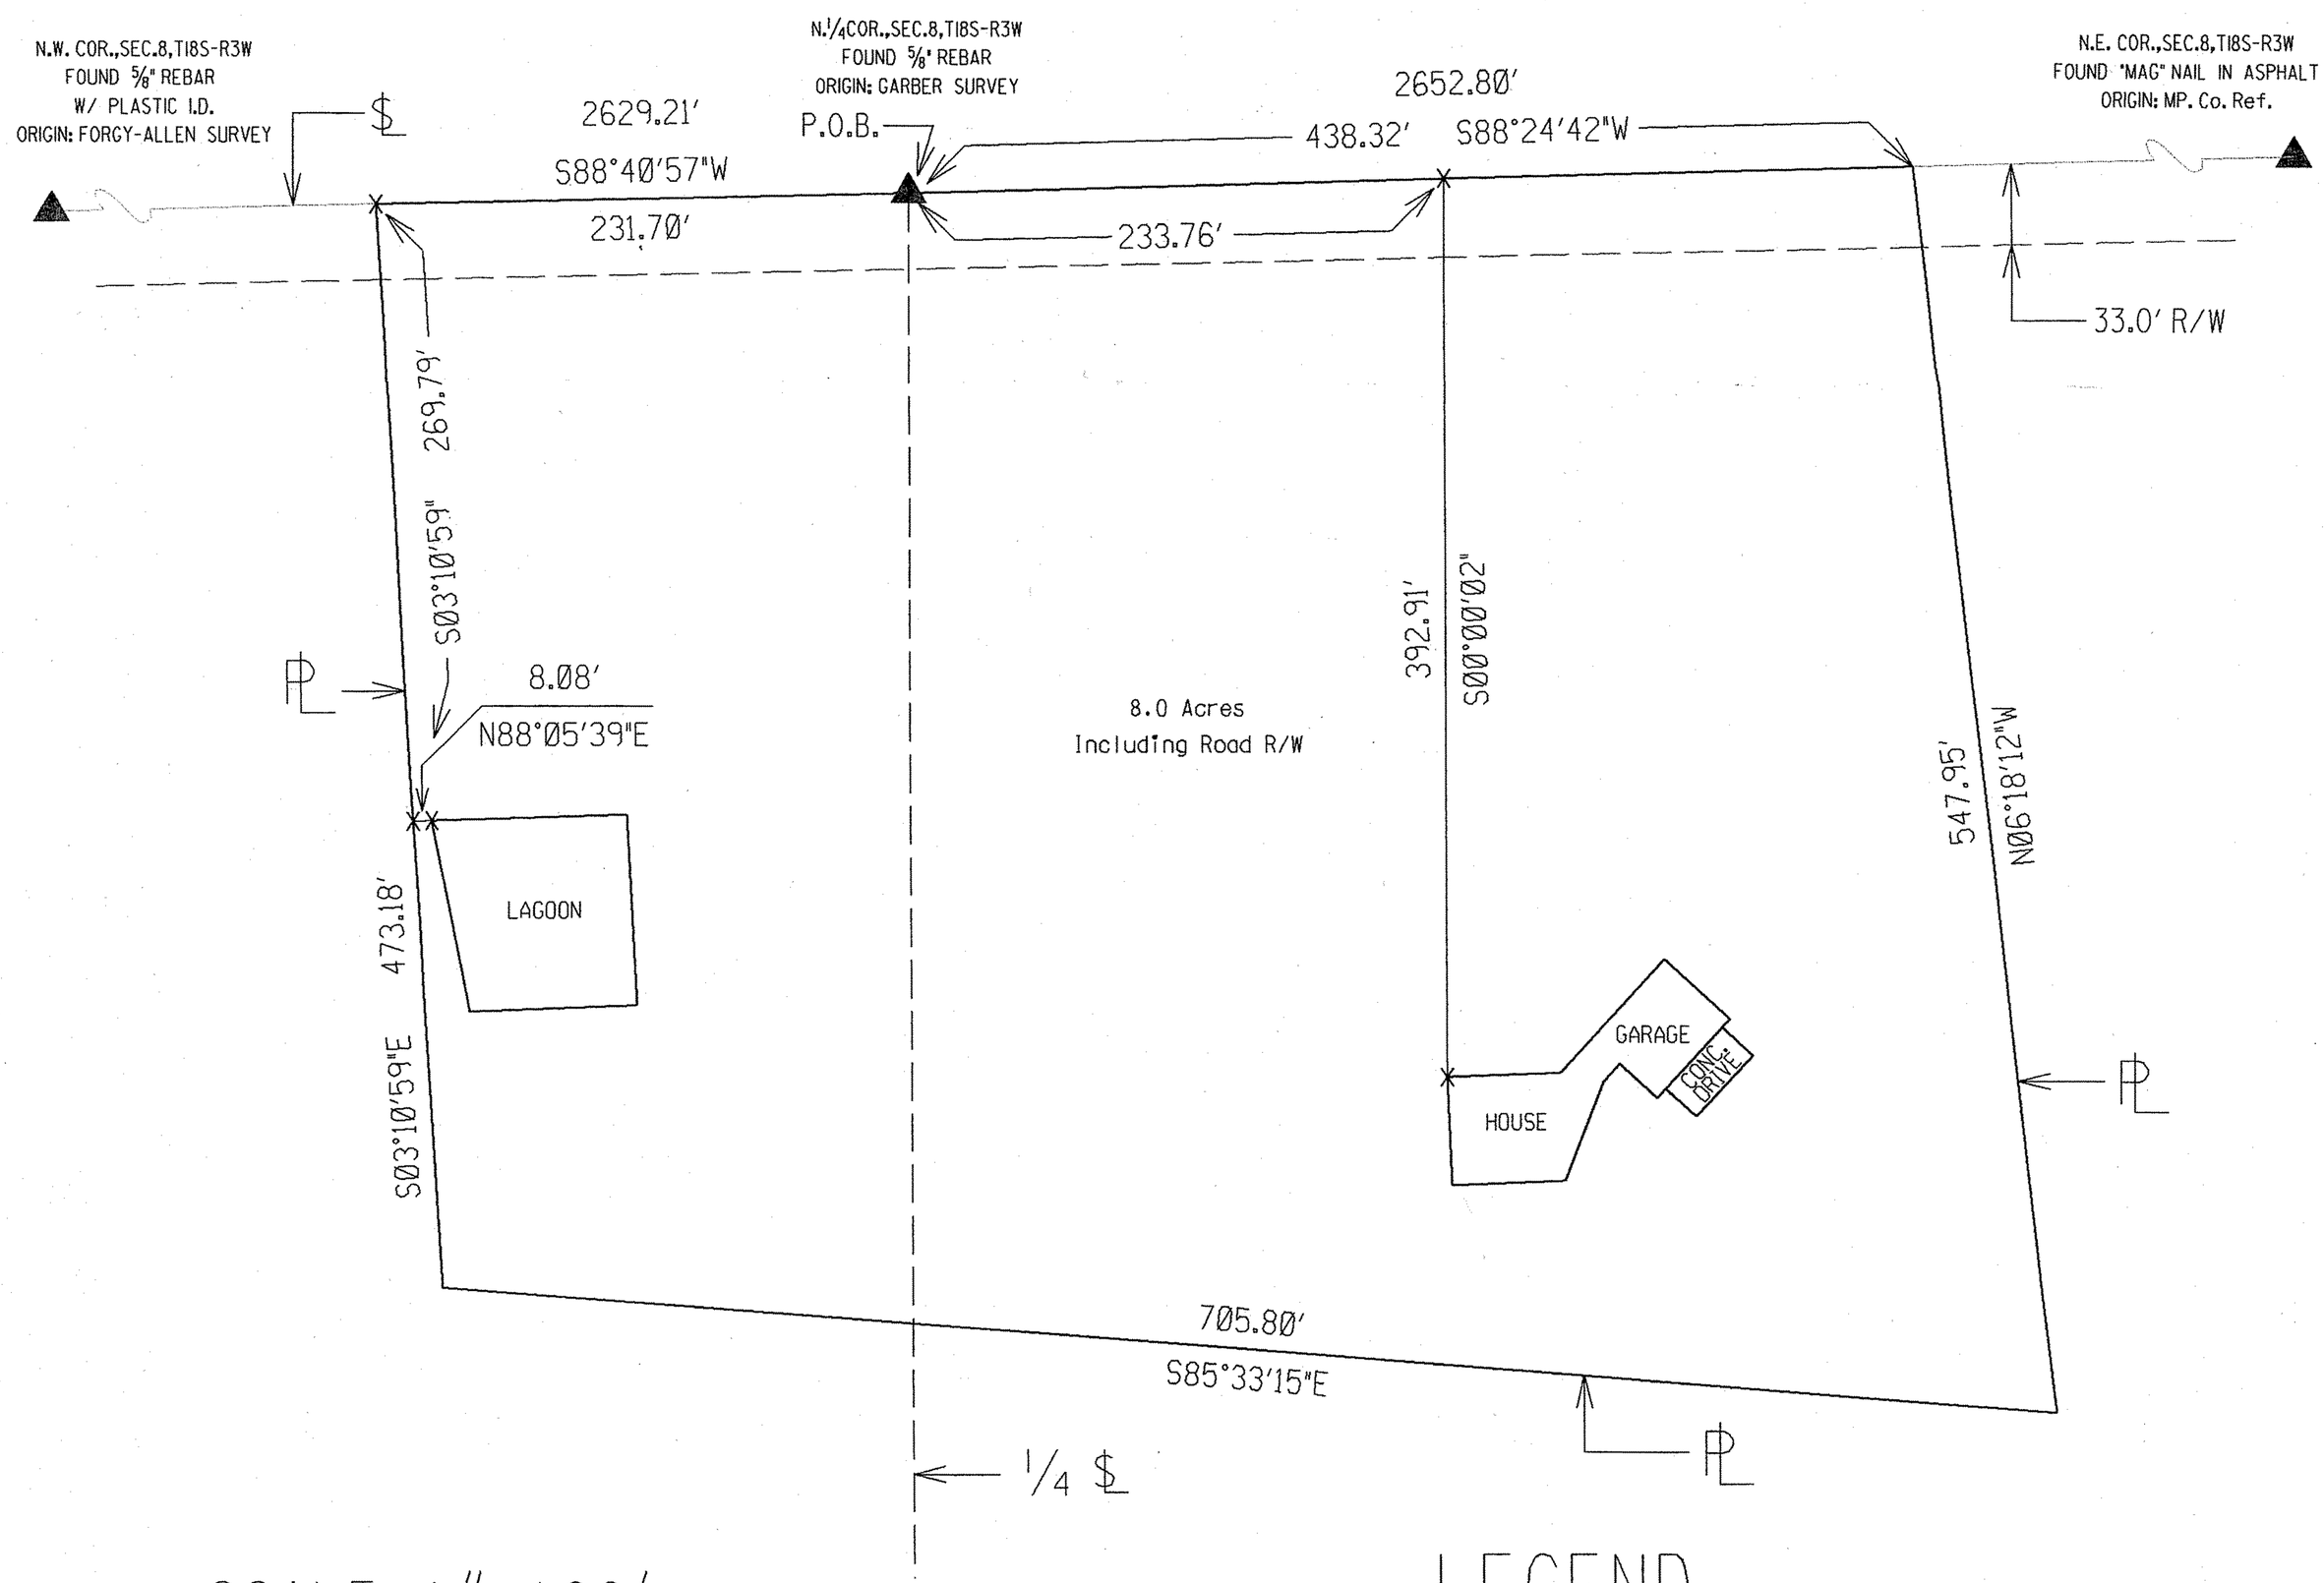

SCALE: 1"=100'

0 50 100 150 200

BEARINGS ASSUMED
ON THE E-W SECTION LINE
BETWEEN THE N.E. COR. & N.1/4COR.
OF SEC. 8, T18S-R3W

LEGEND

x = BEARING BREAK POINT
R/W = RIGHT OF WAY
$ = SECTION LINE
PL = PROPERTY LINE
P.O.B. = POINT OF BEGINNING
NO PINS SET