http://www.aldiprdf.com
Created by ELF 1.0 PDF trial version, to remove this mark, please register this software.

PLAT OF SURVEY

HELLER BOUNDARY SURVEYS

WILLIAM B. HELLER, R.L.S.~734 N. 1ST.ST., LINDSBORG, KS. 67456
HOME PHONE: 1-785-227-2759 ~ CELLULAR: 1-785-227-5279

SURVEY FOR:
JAY H. MYERS

MAY 22, 2002

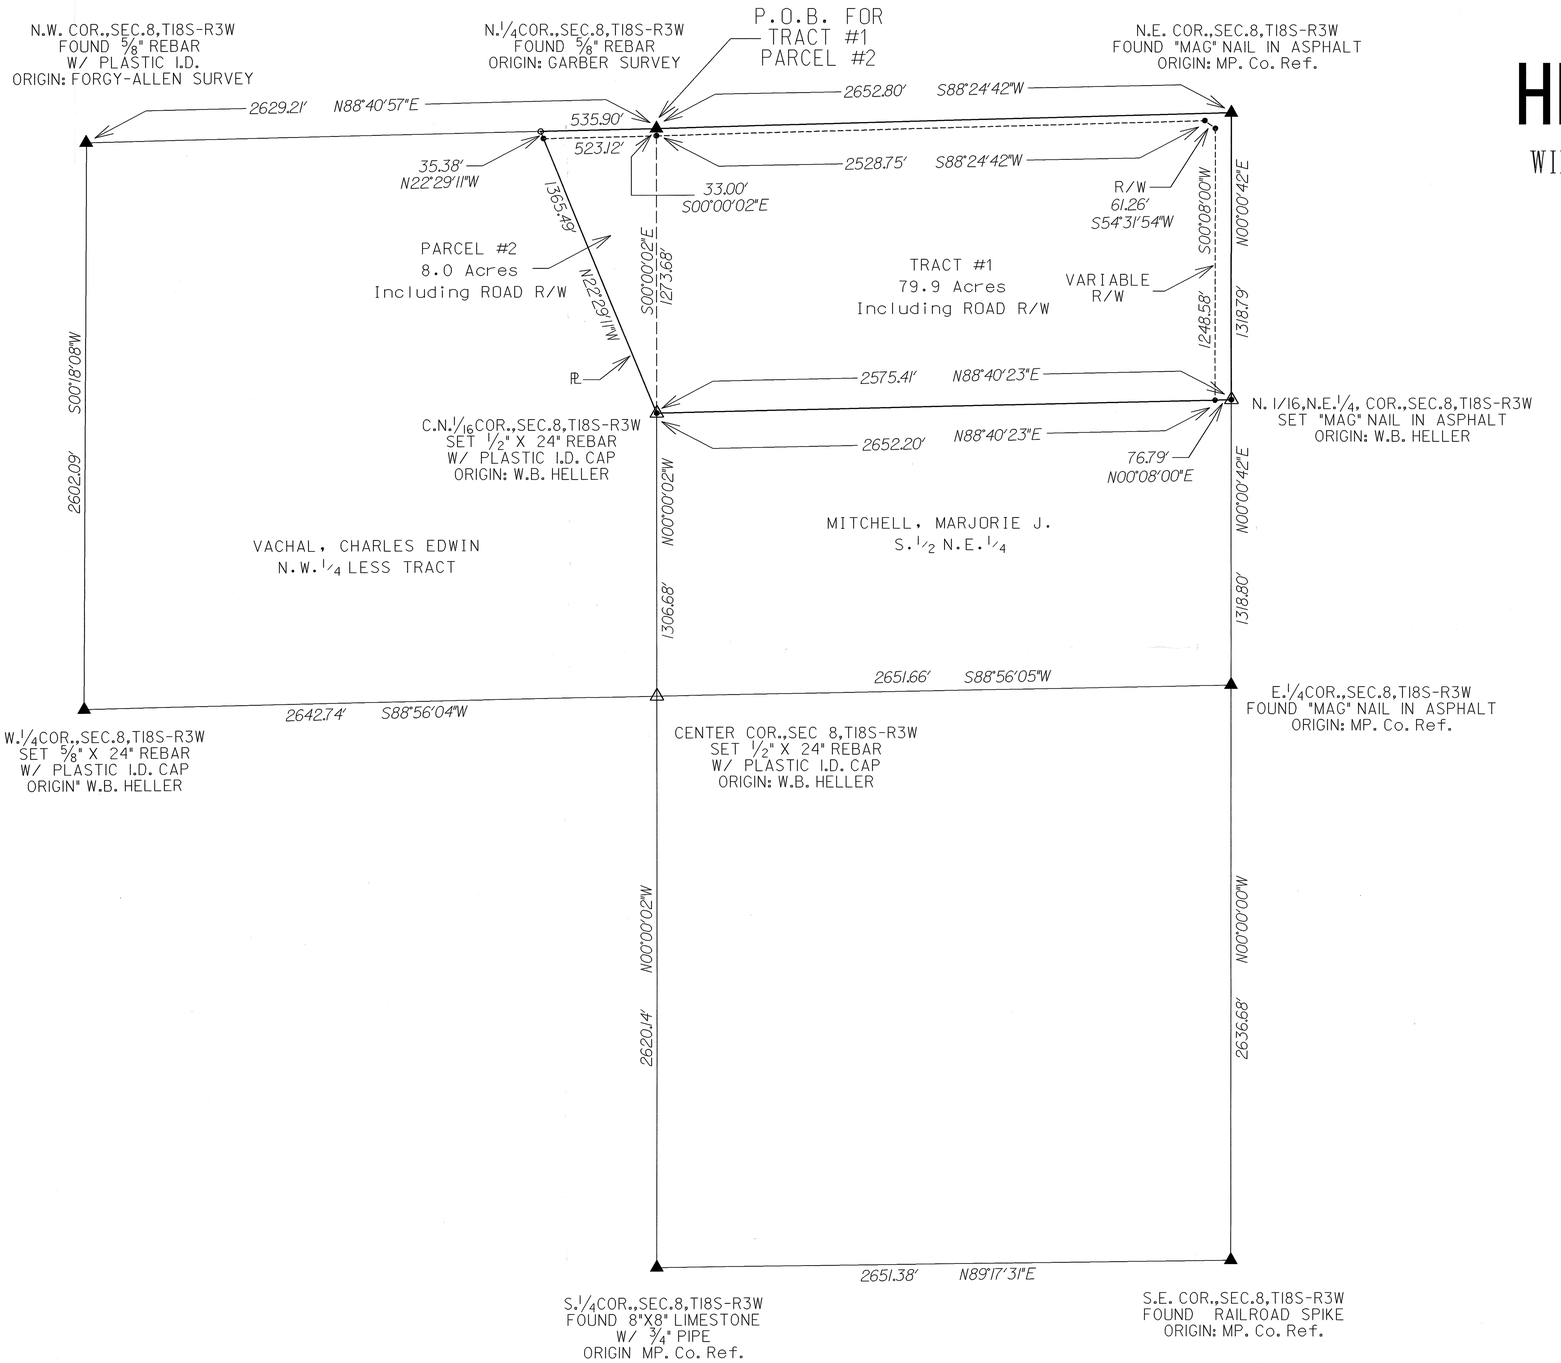

LEGEND

- ▲ = SECTION CORNER MONUMENT FOUND
- △ = SECTION CORNER MONUMENT SET
- ● = 1/2" REBAR W/ PLASTIC CAP SET
- ○ = NO MONUMENT SET ON SECTION LINE
- P.O.B. = POINT OF BEGINNING
- R/W = RIGHT OF WAY
- PL = PROPERTY LINE

SCALE: 1"=330'
0 165 330 495 660
BEARINGS ASSUMED