http://www.adultpdf.com
Created by TIFF To PDF trial version, to remove this mark, please register this software.

PLAT OF SURVEY

HELLER BOUNDARY SURVEYS

WILLIAM B. HELLER, R.L.S.~734 N. 1ST.ST., LINDSBORG, KS. 67456
HOME PHONE: 1-785-227-2759 ~ CELLULAR: 1-785-227-5279

SURVEY FOR JOYCE M. EGGERS
NOVEMBER 16, 2001

N1/2 OF THE N.E.1/4
SEC.9, T18S-R3W

LEGEND

- ▲ = SECTION CORNER MONUMENT FOUND
- ○ = SECTION CORNER SET, 5/8" REBAR W/ PLASTIC I.D. CAP
- ● = R/W POINT SET, 1/2" REBAR W/ PLASTIC I.D. CAP
- R/W = RIGHT OF WAY

SCALE: 1"=660'
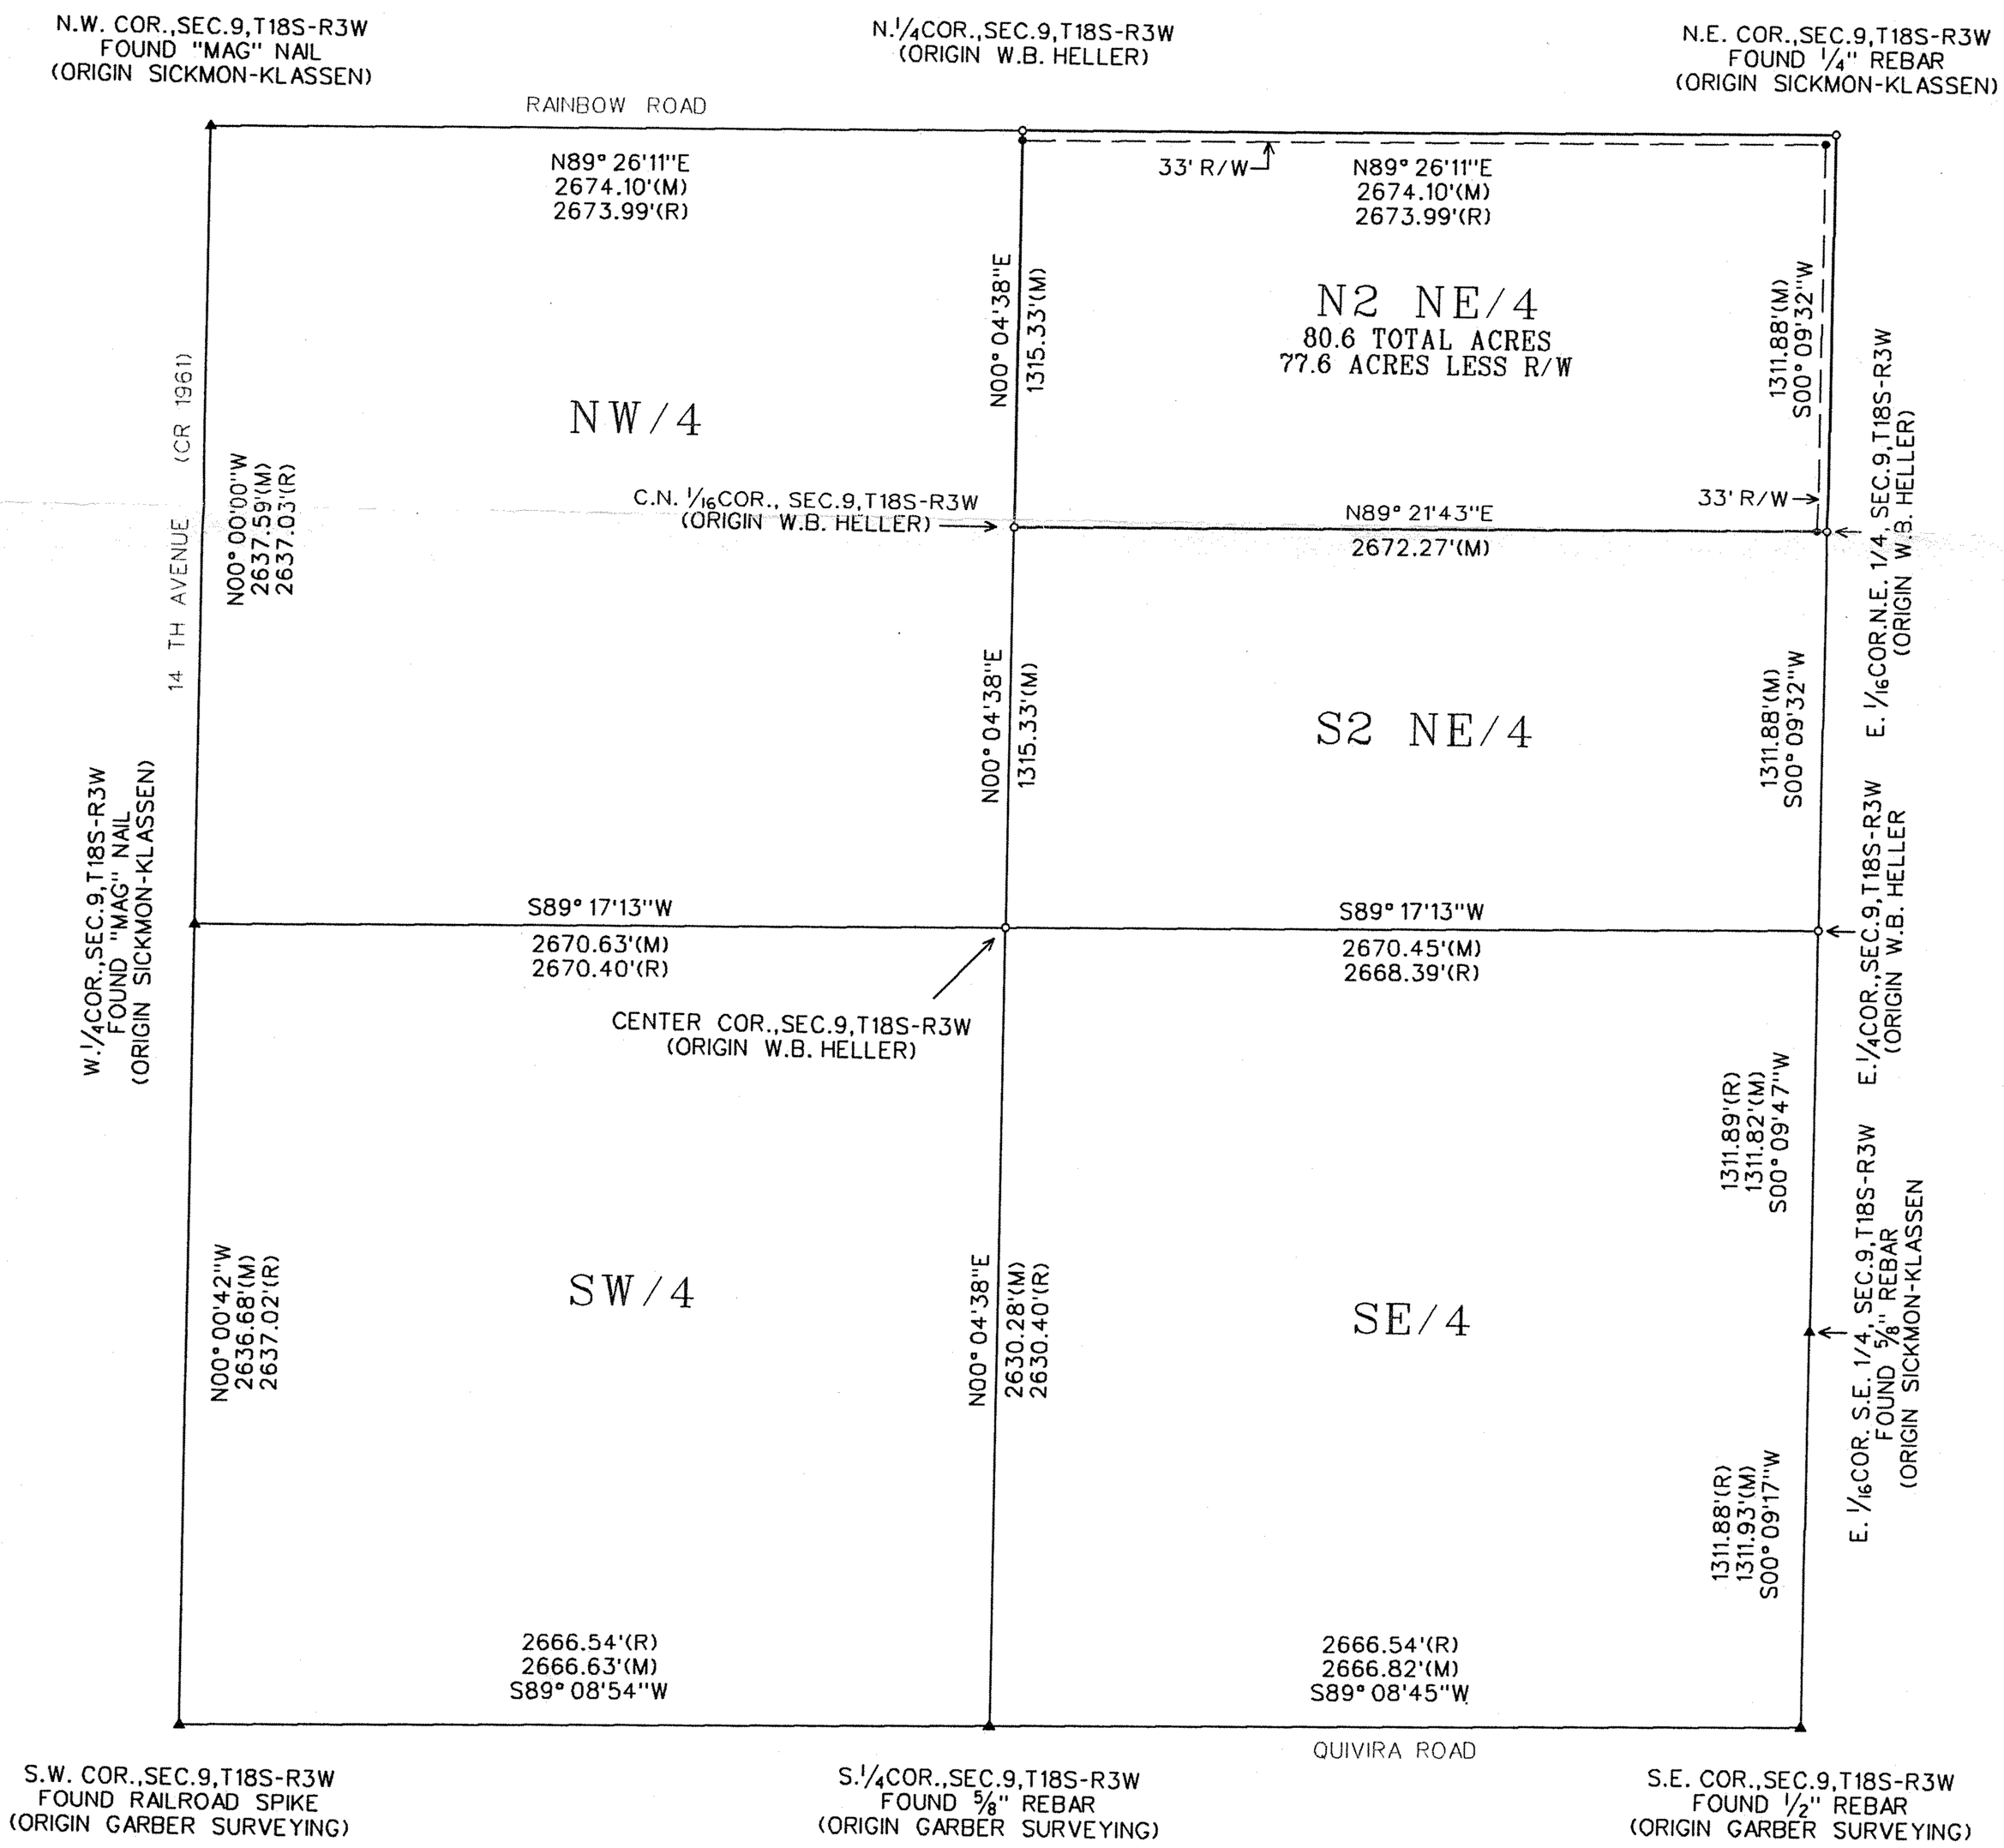
BEARINGS ASSUMED