http://www.adultpdf.com
Created by TIFF To PDF trial version, to remove this mark, please register this software.

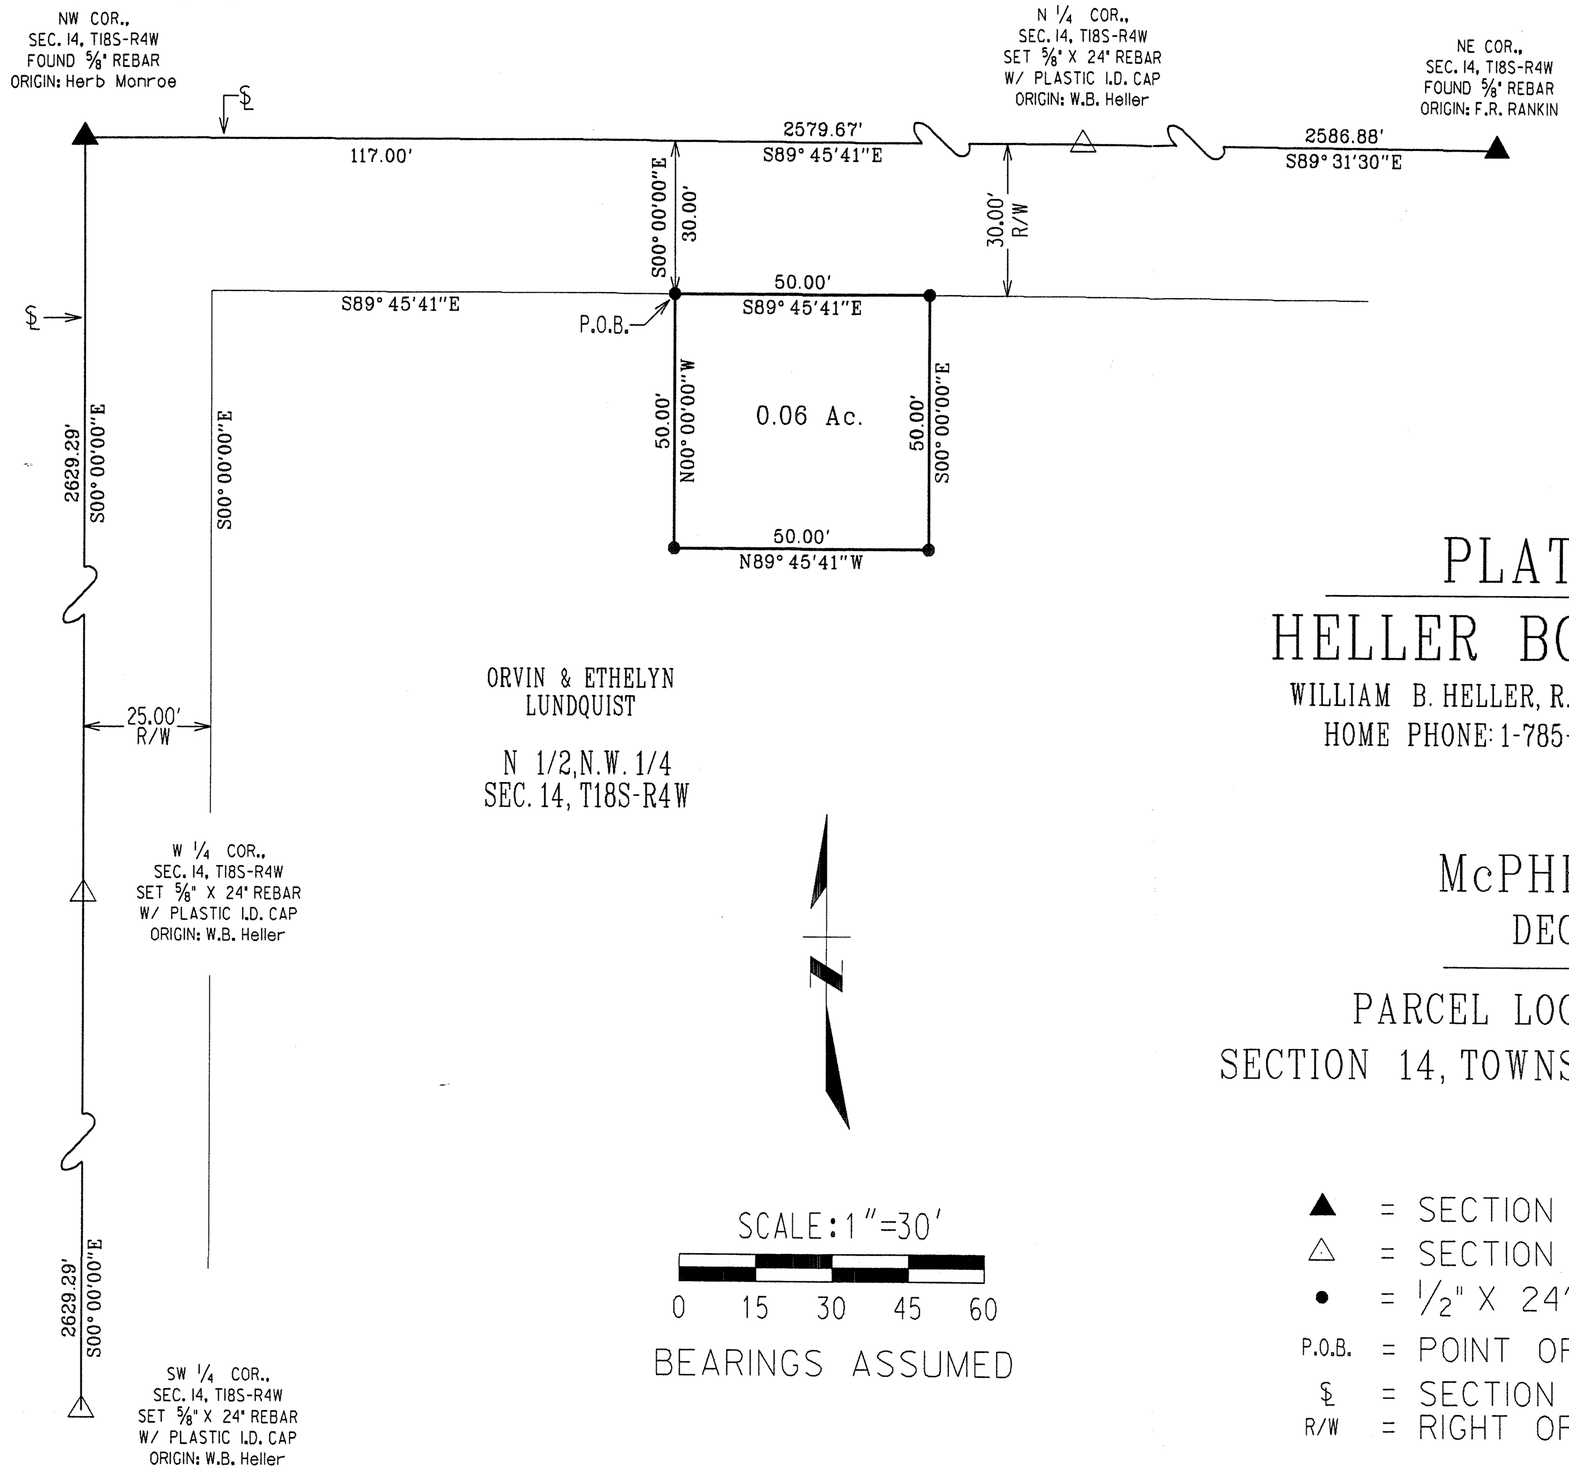

PLAT OF SURVEY

HELLER BOUNDARY SURVEYS

WILLIAM B. HELLER, R.L.S.~734 N. 1ST.ST., LINDSBORG, KS. 67456
HOME PHONE: 1-785-227-2759 ~ CELLULAR: 1-785-227-5279

McPHERSON R.W.D. #6

DECEMBER 19, 2002

PARCEL LOCATED IN: N 1/2,N.W. 1/4
SECTION 14, TOWNSHIP 18 SOUTH-RANGE 4 WEST

LEGEND

▲ = SECTION CORNER MONUMENT FOUND
△ = SECTION CORNER MONUMENT SET
• = 1/2" X 24' REBAR W/ PLASTIC CAP SET
P.O.B. = POINT OF BEGINNING
℄ = SECTION LINE
R/W = RIGHT OF WAY