http://www.adultpdf.com
Created by TIFF To PDF trial version, to remove this mark, please register this software.

A SURVEY IN THE SE 1/4
SEC 26 T18S R4W

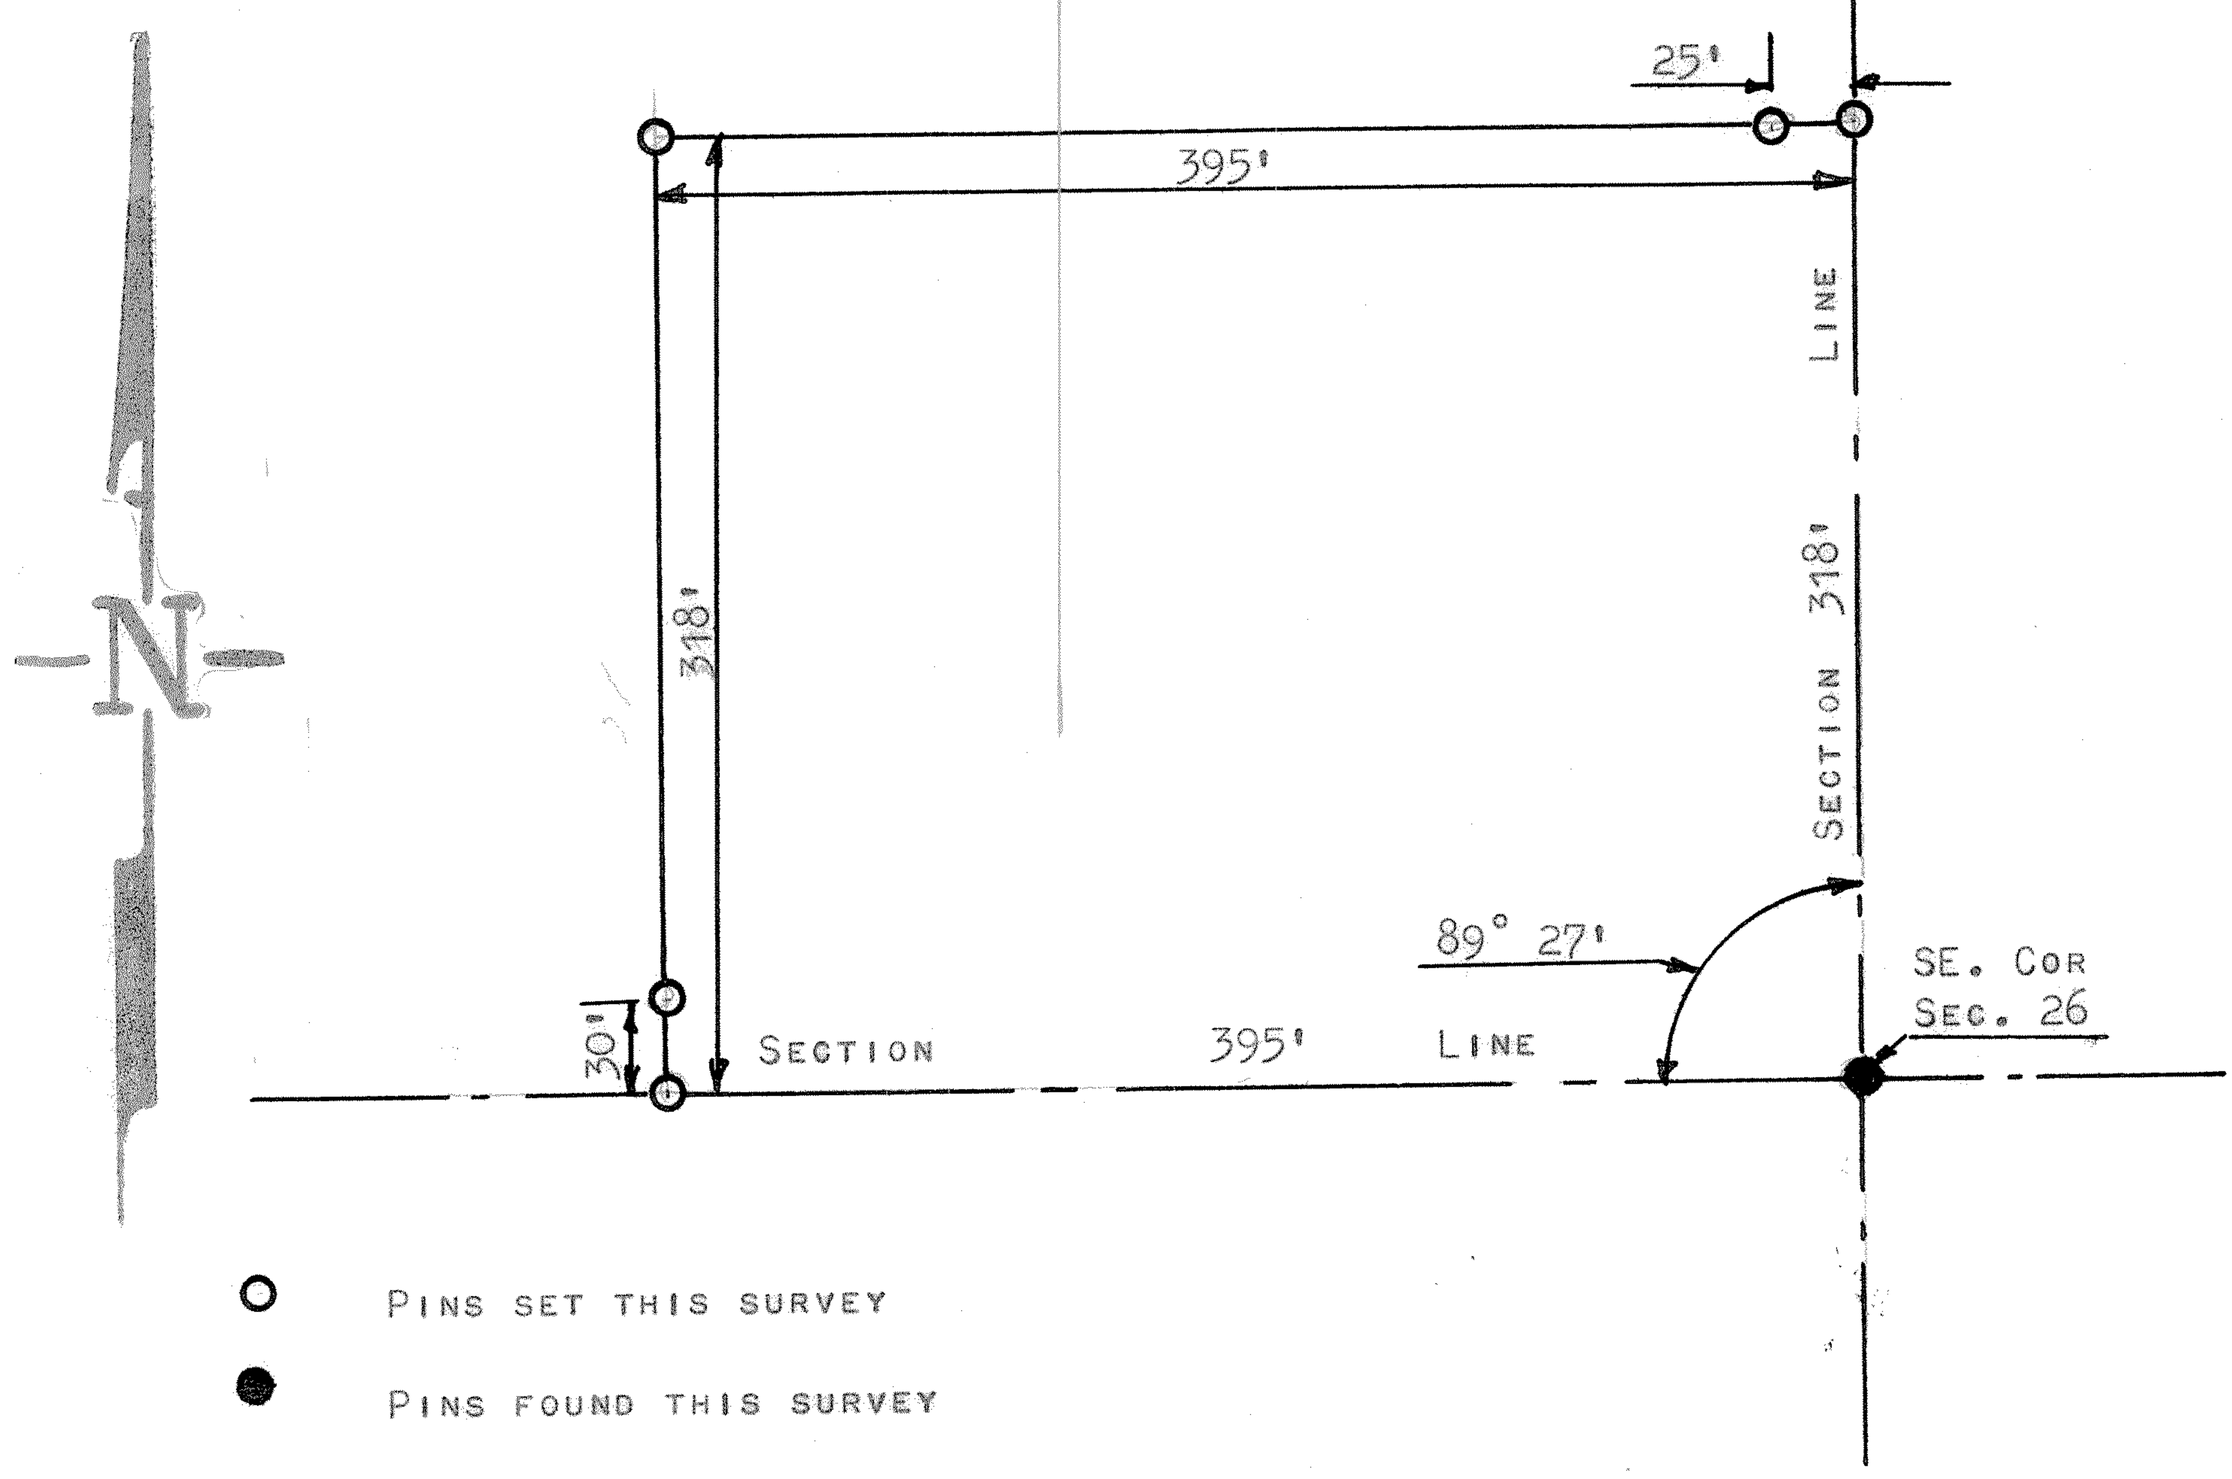

STATE OF KANSAS)
McPHERSON, COUNTY) SS

I, FRANCIS R. RANKIN PROFESSIONAL ENGINEER, HEREBY CERTIFY THE ABOVE SURVEY WAS MADE UNDER MY SUPERVISION IN THE SE 1/4 SECTION 26 T18S R4W OF THE 6TH P.M. DESCRIBED AS FOLLOWS:

BEGINNING AT THE SE. CORNER SE1/4 SECTION 26 T18S R4W, THENCE WEST ON SECTION LINE 395 FEET; THENCE NORTH PARALLEL WITH EAST SECTION LINE 318 FEET; THENCE EAST 395 FEET TO SECTION LINE; THENCE SOUTH 318 FEET ON SECTION LINE TO PLACE OF BEGINNING SAID TRACT OF LAND CONTAINS 2.88 ACRES MORE OR LESS,

AND THAT THE ACCOMPANYING PLAT IS A TRUE EXHIBIT OF SAID SURVEY AS FAR AS IT IS KNOWN TO ME.

SURVEY CALLED FOR BY A. N. PAULS

SIGNED THIS 27 DAY OF February 1963

FRANCIS RANKIN
PROFESSIONAL ENGINEER
McPHERSON, KANSAS

Francis Rankin

F. R. RANKIN
LICENSED
799
KANSAS
PROFESSIONAL ENGINEER

MICROFILM