http://www.adultpdf.com
Created by TIFF To PDF trial version, to remove this mark, please register this software.

Garber Surveying Service, P.A.
217 East 1st, Suite 16 • Phone 316 665-7032
Hutchinson, Kansas 67501

Proj. No. G89-274

SURVEY FOR: HAROLD WAYNE FORD
DESCRIPTION: A tract of land in the Southeast Quarter of Section 26, Township 18 South, Range 4 West of the 6th Principal Meridian more particularly described on the attached sheets.

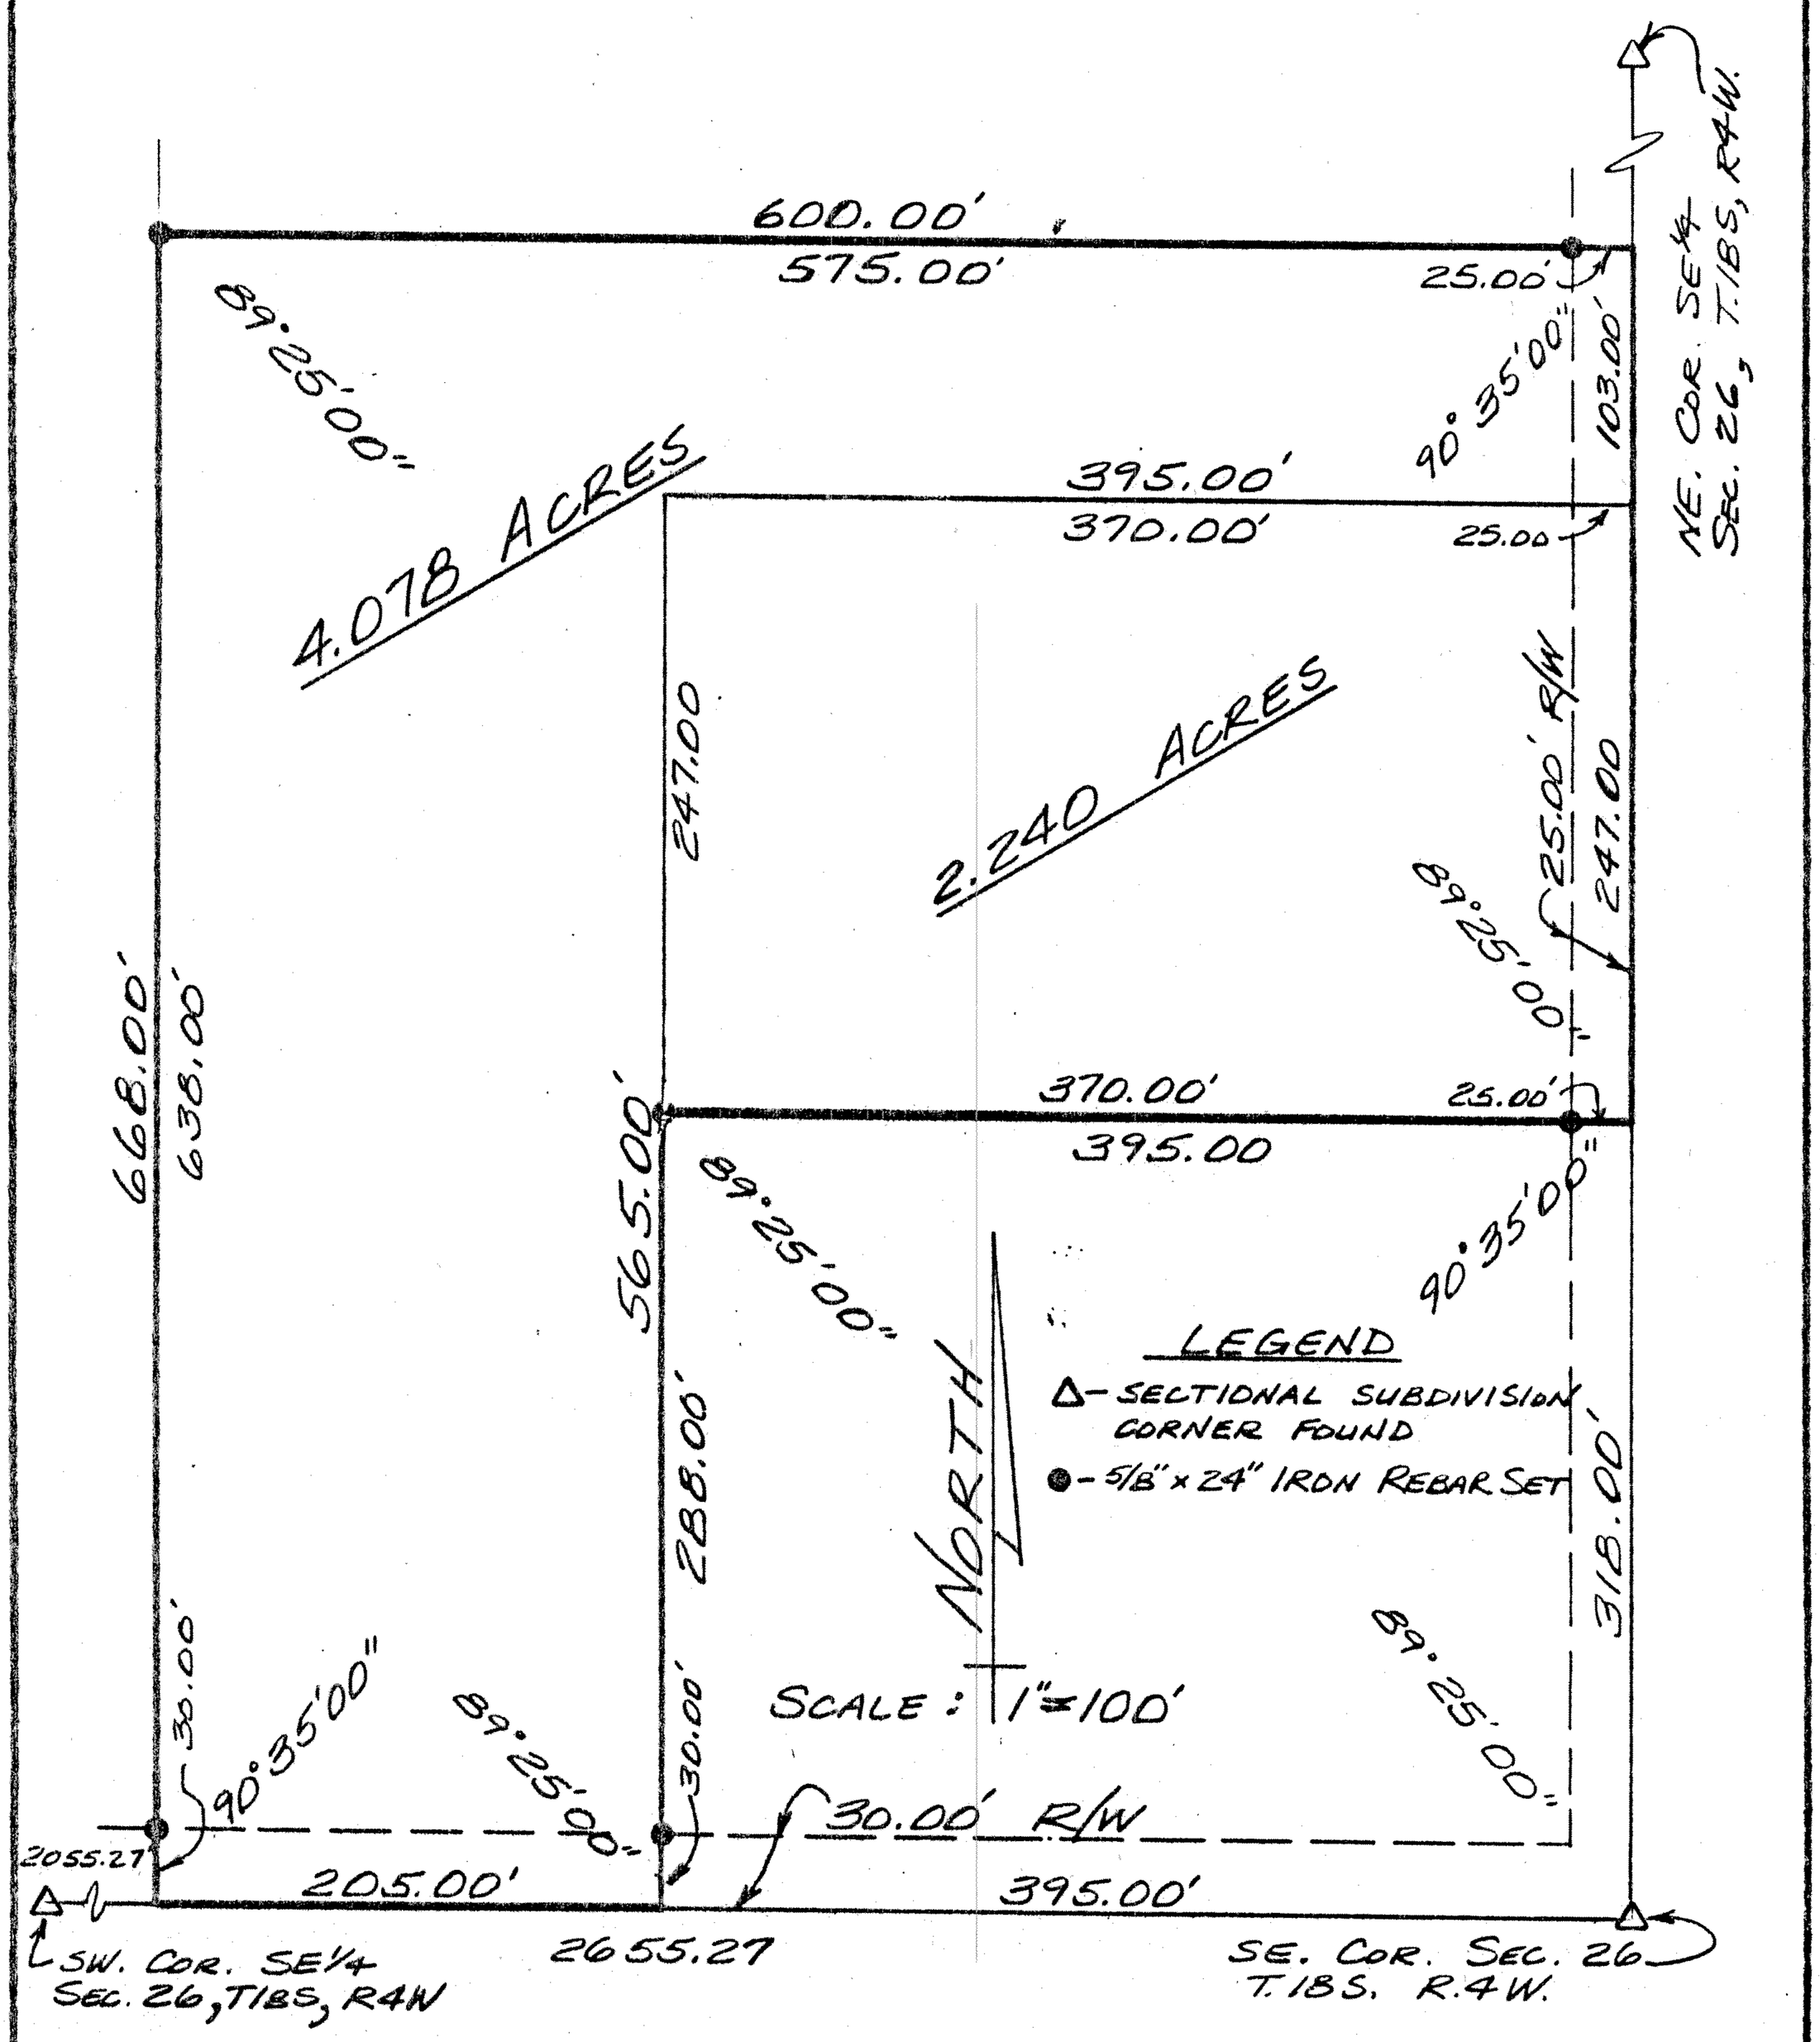

I hereby certify this plat to be a true, correct and complete representation of the property described above and on the attached sheets as surveyed under my supervision, this 2nd of June, 1989.

Daniel E. Garber, RLS #683

DANIEL E. GARBER REGISTERED LS-683 KANSAS LAND SURVEYOR