http://www.adultpdf.com
Created by TIFF To PDF trial version, to remove the mark, please register this software.

Garber Surveying Service, P.A.
217 East 1st, Suite 9 Hutchinson, KS 67501

Survey for: Rolander-Anderson Agency

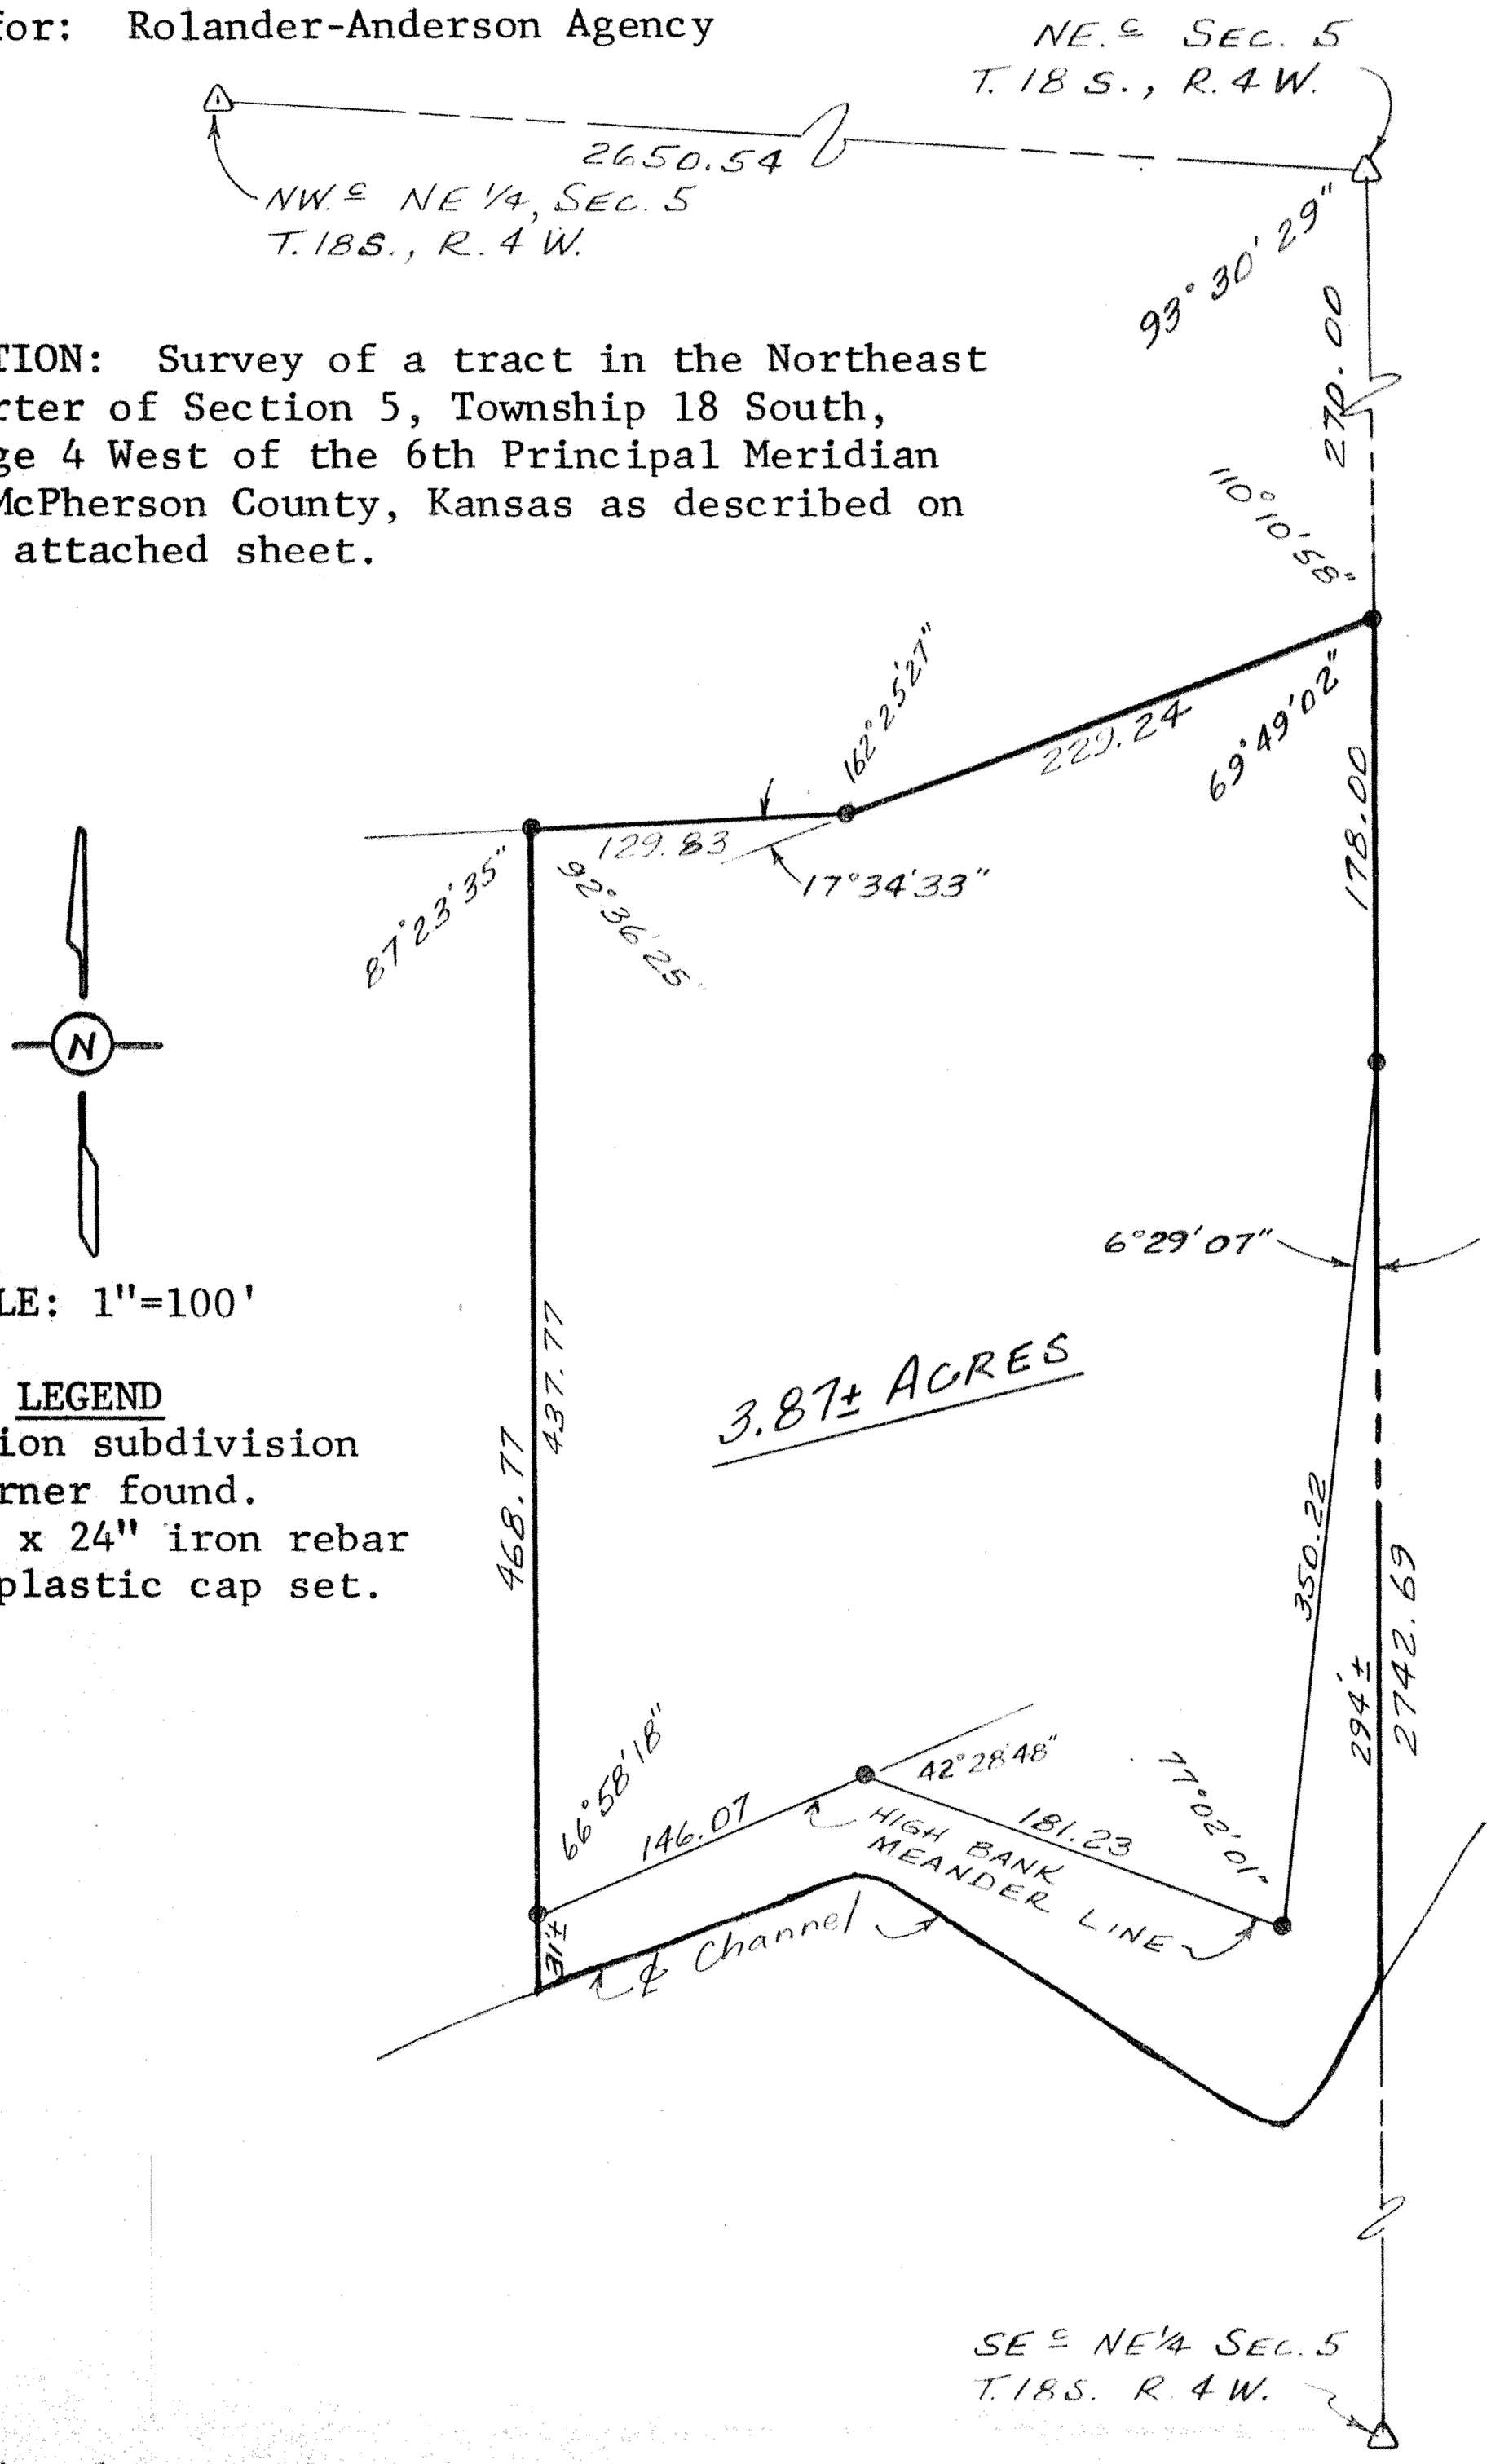

DESCRIPTION: Survey of a tract in the Northeast quarter of Section 5, Township 18 South, Range 4 West of the 6th Principal Meridian in McPherson County, Kansas as described on the attached sheet.

SCALE: 1"=100'

LEGEND
△ -Section subdivision corner found.
● -5/8" x 24" iron rebar & plastic cap set.

I hereby certify this plat to be a true, correct and complete representation of the property described above and on the attached sheet, as surveyed under my supervision, this 19th day of May, 1984.

Daniel E. Garber RLS #683

DANIEL E. GARBER
REGISTERED
LS-683
KANSAS
LAND SURVEYOR

G84-154