http://www.adultpdf.com
Created by TIFF To PDF trial version, to remove this mark, please register this software.

PLAT OF SURVEY

HELLER BOUNDARY SURVEYS

WILLIAM B. HELLER, R.L.S.~734 N. 1ST.ST., LINDSBORG, KS. 67456
HOME PHONE: 1-785-227-2759 ~ CELLULAR: 1-785-227-5279

SURVEY FOR:
DALLAS & SIRENA NIKKEL
524 QUIVERA ROAD
MARQUETTE, KANSAS 67464

JUNE 23, 2003

PARCEL LOCATED IN: S1/2,SW1/4,
SECTION 12, TOWNSHIP 18 SOUTH-RANGE 5 WEST

DELTON E. & DELORIS NIKKEL
S1/2,SW1/4, SEC. 12, 18-5

LEGEND

▲ = SECTION CORNER MONUMENT FOUND
• = 1/2" X 24' REBAR W/ PLASTIC CAP SET
R/W = RIGHT OF WAY
P.O.B. = POINT OF BEGINNING
℄ = SECTION LINE
PL = PROPERTY LINE

SCALE: 1"=400'

0 200 400 600 800
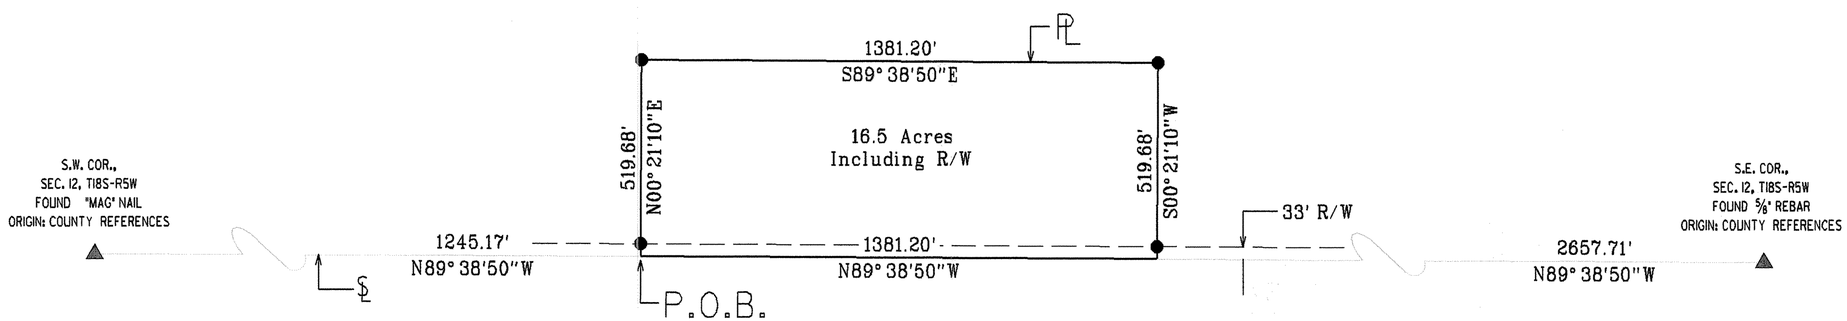
BEARINGS ASSUMED