http://www.adultpdf.com
Created by TIFF To PDF trial version, to remove this mark, please register this software.

PLAT OF SURVEY

HELLER BOUNDARY SURVEYS

WILLIAM B. HELLER, R.L.S.~734 N. 1ST.ST., LINDSBORG, KS. 67456
HOME PHONE: 1-785-227-2759 ~ CELLULAR: 1-785-227-5279

SURVEY FOR:
ROBERT L. & DOROTHY NELSON
512 E. EUCLID,
MCPHERSON, KANSAS 67460
N. 1/2,SW1/4, SEC. 14, T18S-R5W

SEPTEMBER 24, 2002

LEGEND

- ▲ = SECTION CORNER MONUMENT SET
- ○ = 5/8" REBAR FOUND
- ● = "MAG" NAIL SET IN ASPHALT
- ⊘ = 1/2" REBAR FOUND
- ⊗ = 1/2" REBAR SET W/ PLASTIC I.D. CAP
- R/W = RIGHT OF WAY
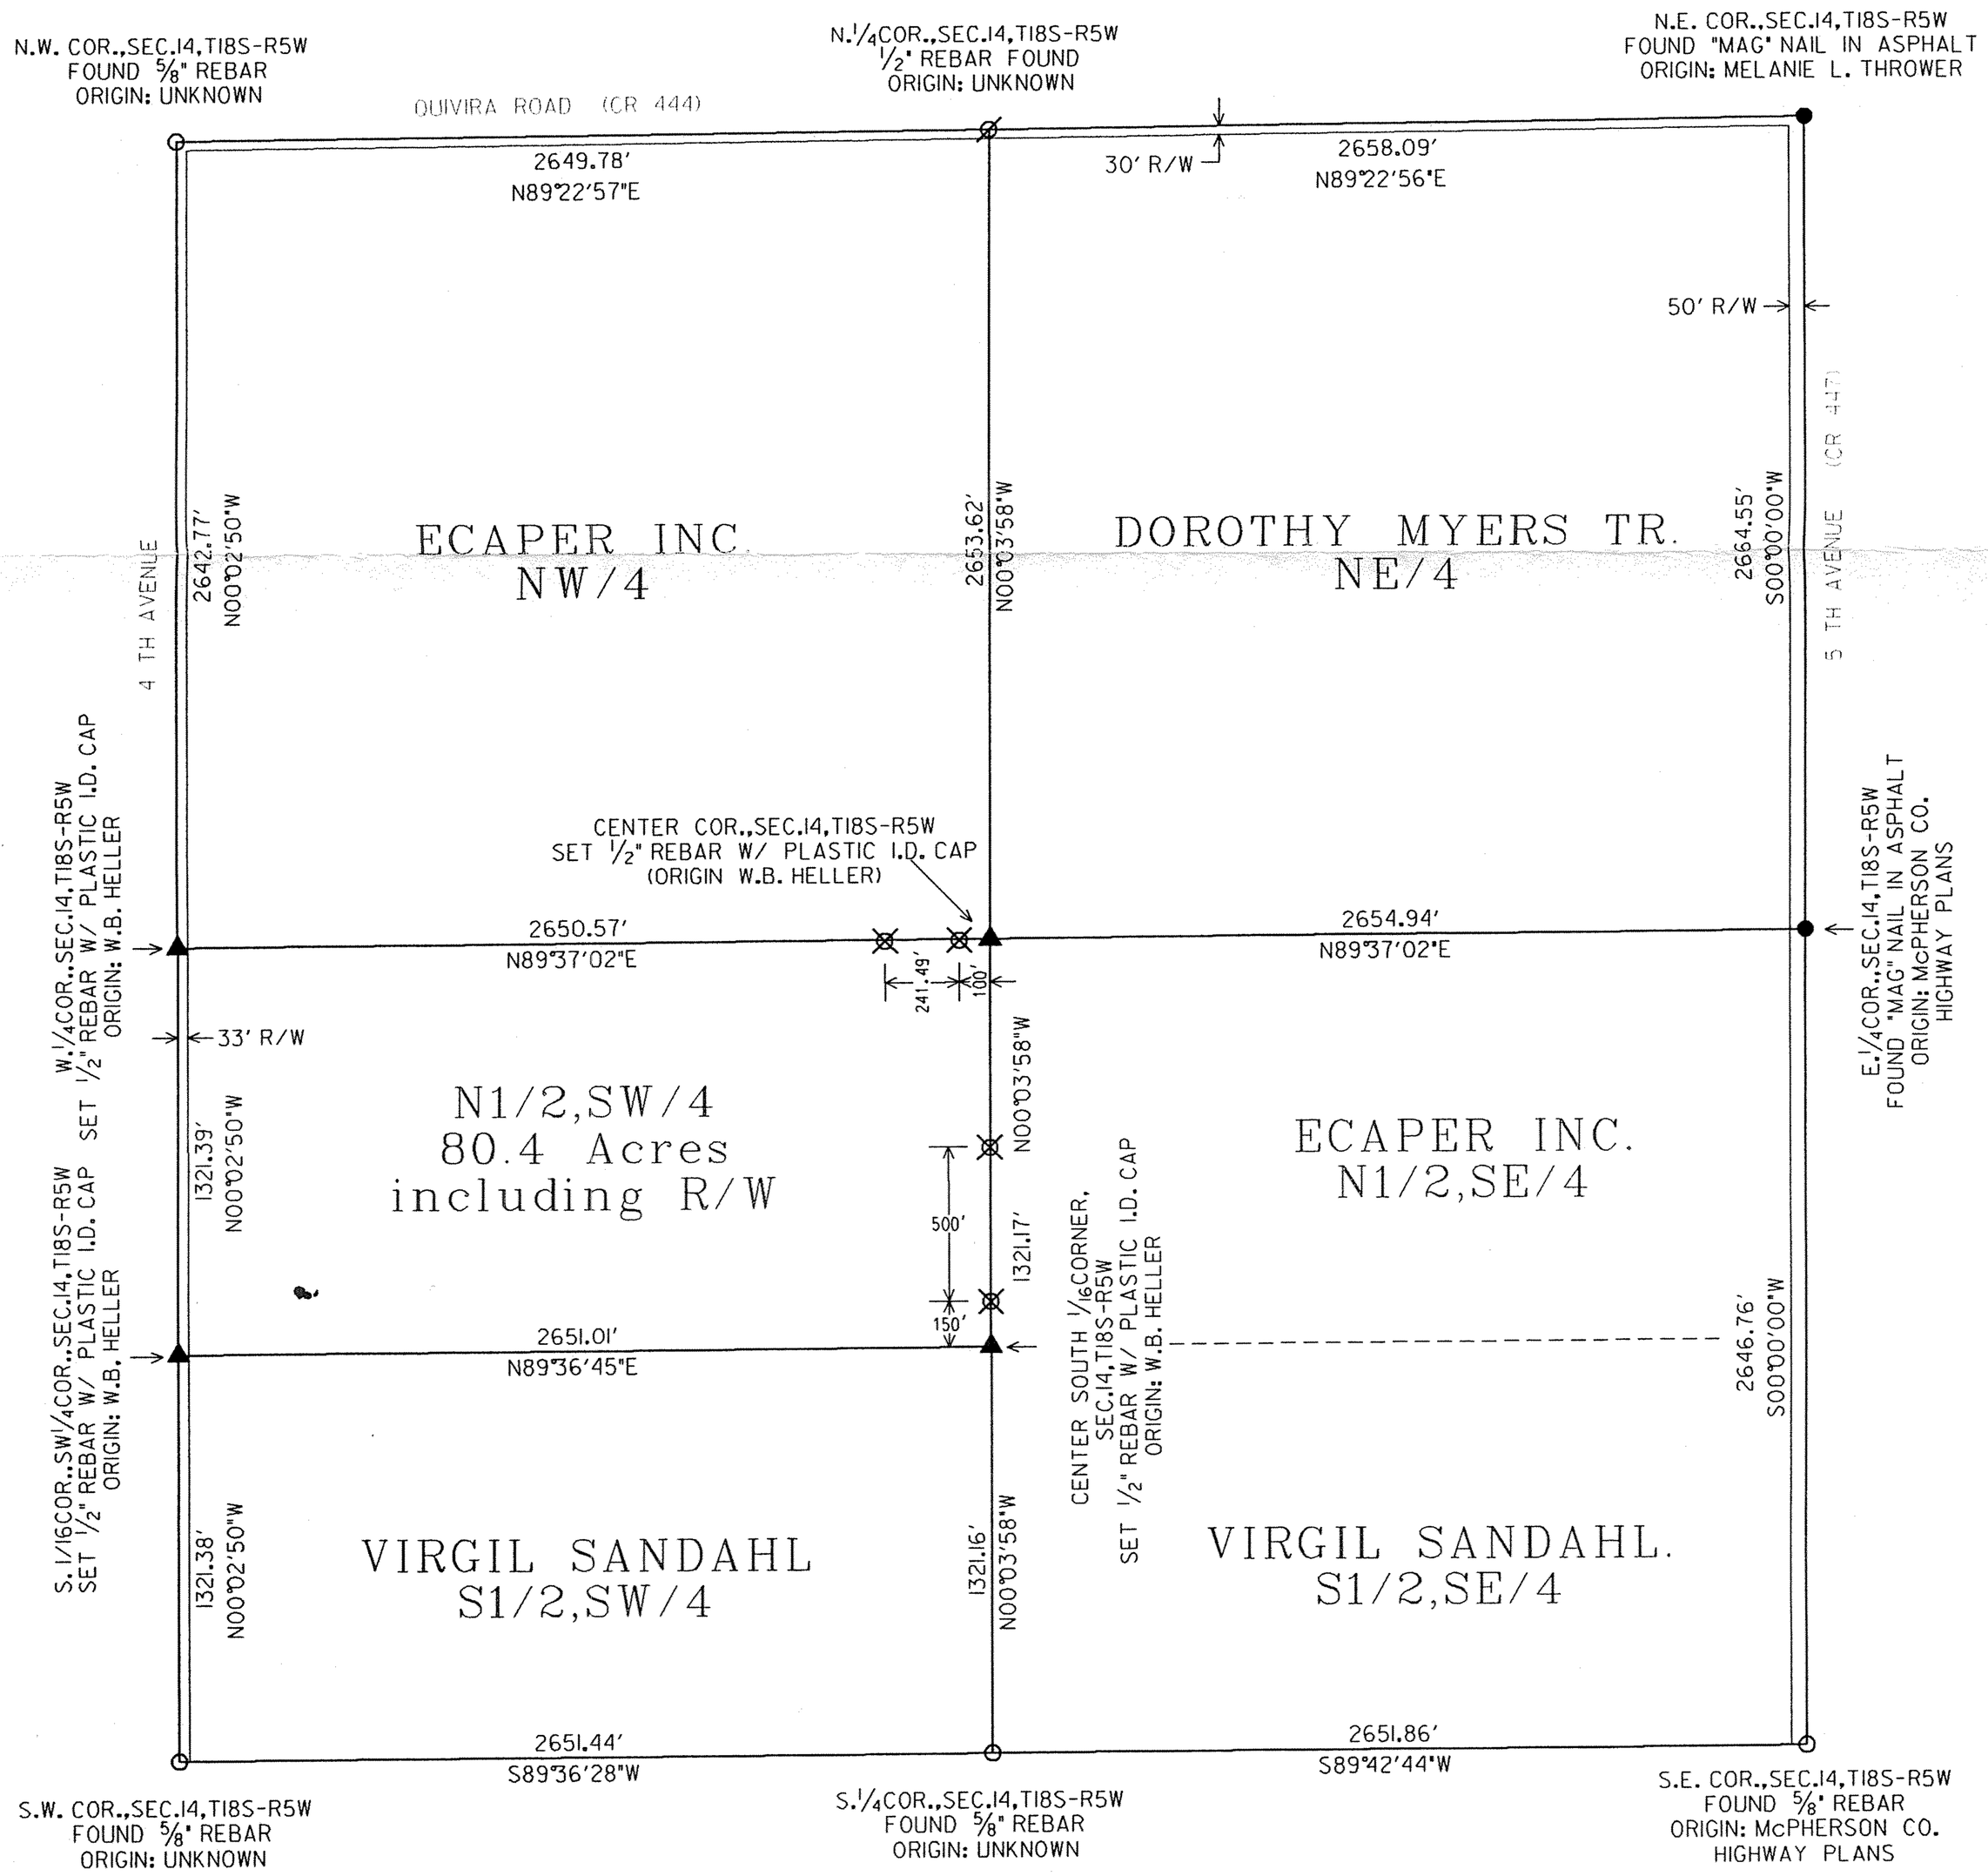
SCALE: 1"=660'
0 165 330 495 660
BEARINGS ASSUMED