http://www.adultpdf.com
Created by TIFF To PDF trial version, to remove this mark, please register this software.

TRACTS OF LAND IN THE SW 1/4
SECTION 16, TWP. 18S, RGE.5W
MC PHERSON COUNTY, KANSAS

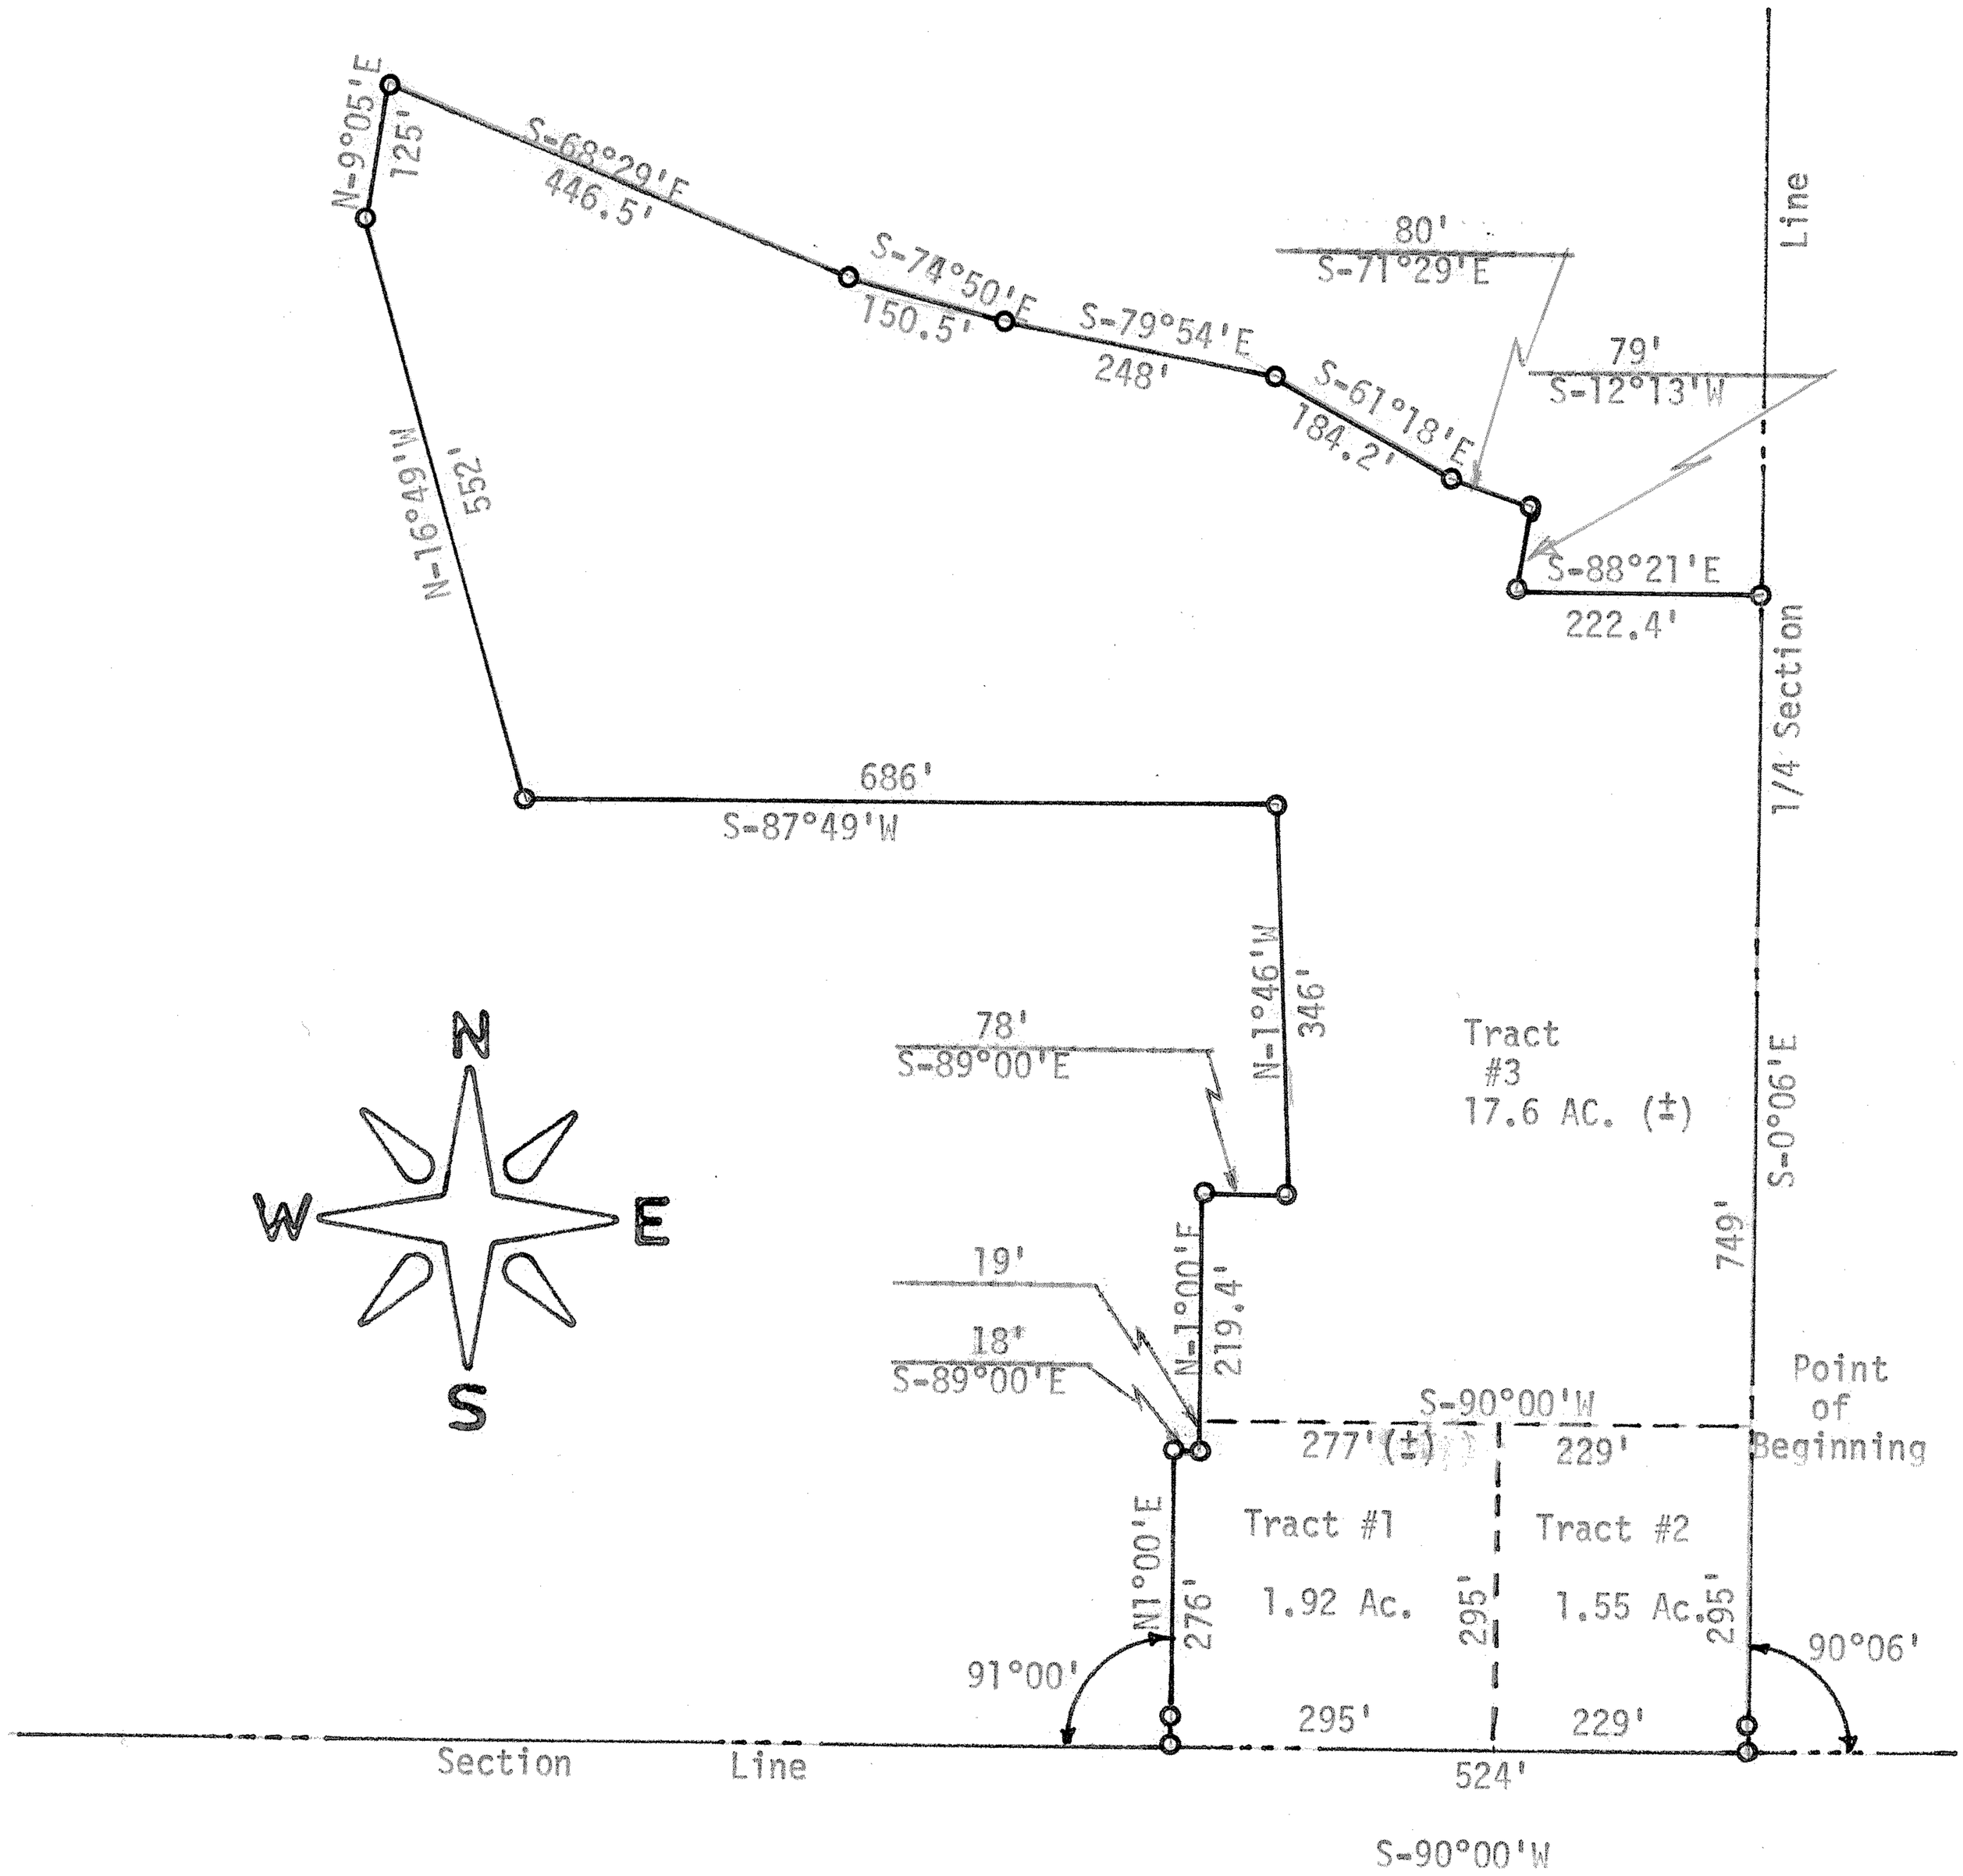

o Pins Set This Survey

State of Kansas)
County of McPherson) SS

I, F. R. Rankin, County Engineer of McPherson County, Kansas, do hereby certify that under my suvpervision a survey was made in the SW 1/4 Section 16, T18S, R5W of the 6th P.M. and described on the attached sheet.

Survey called for by Dean Fasnacht

Signed this 6 day of October 1972

F. R. Rankin, P. E.
County Engineer
McPherson, Kansas

F. R. RANKIN LICENSED 750 KANSAS PROFESSIONAL ENGINEER

MICROFILM