http://www.adultpdf.com
Created by TIFF To PDF trial version, to remove this mark, please register this software.

Survey for: Richard Hubbard
By: Garber Surveying Service, P.A.
217 East First Avenue, Suite 9
Hutchinson, Kansas 67501

DESCRIPTION: A tract in the Southwest quarter of Section 17, Township 18 South, Range 5 West of the Sixth Principal Meridian in McPherson County, Kansas as more particularly described on the attached sheet.

LEGEND:
△ - Section subdivision corner found
● - 5/8"x24" iron rebar set w/ cap

SCALE: 1"=100'

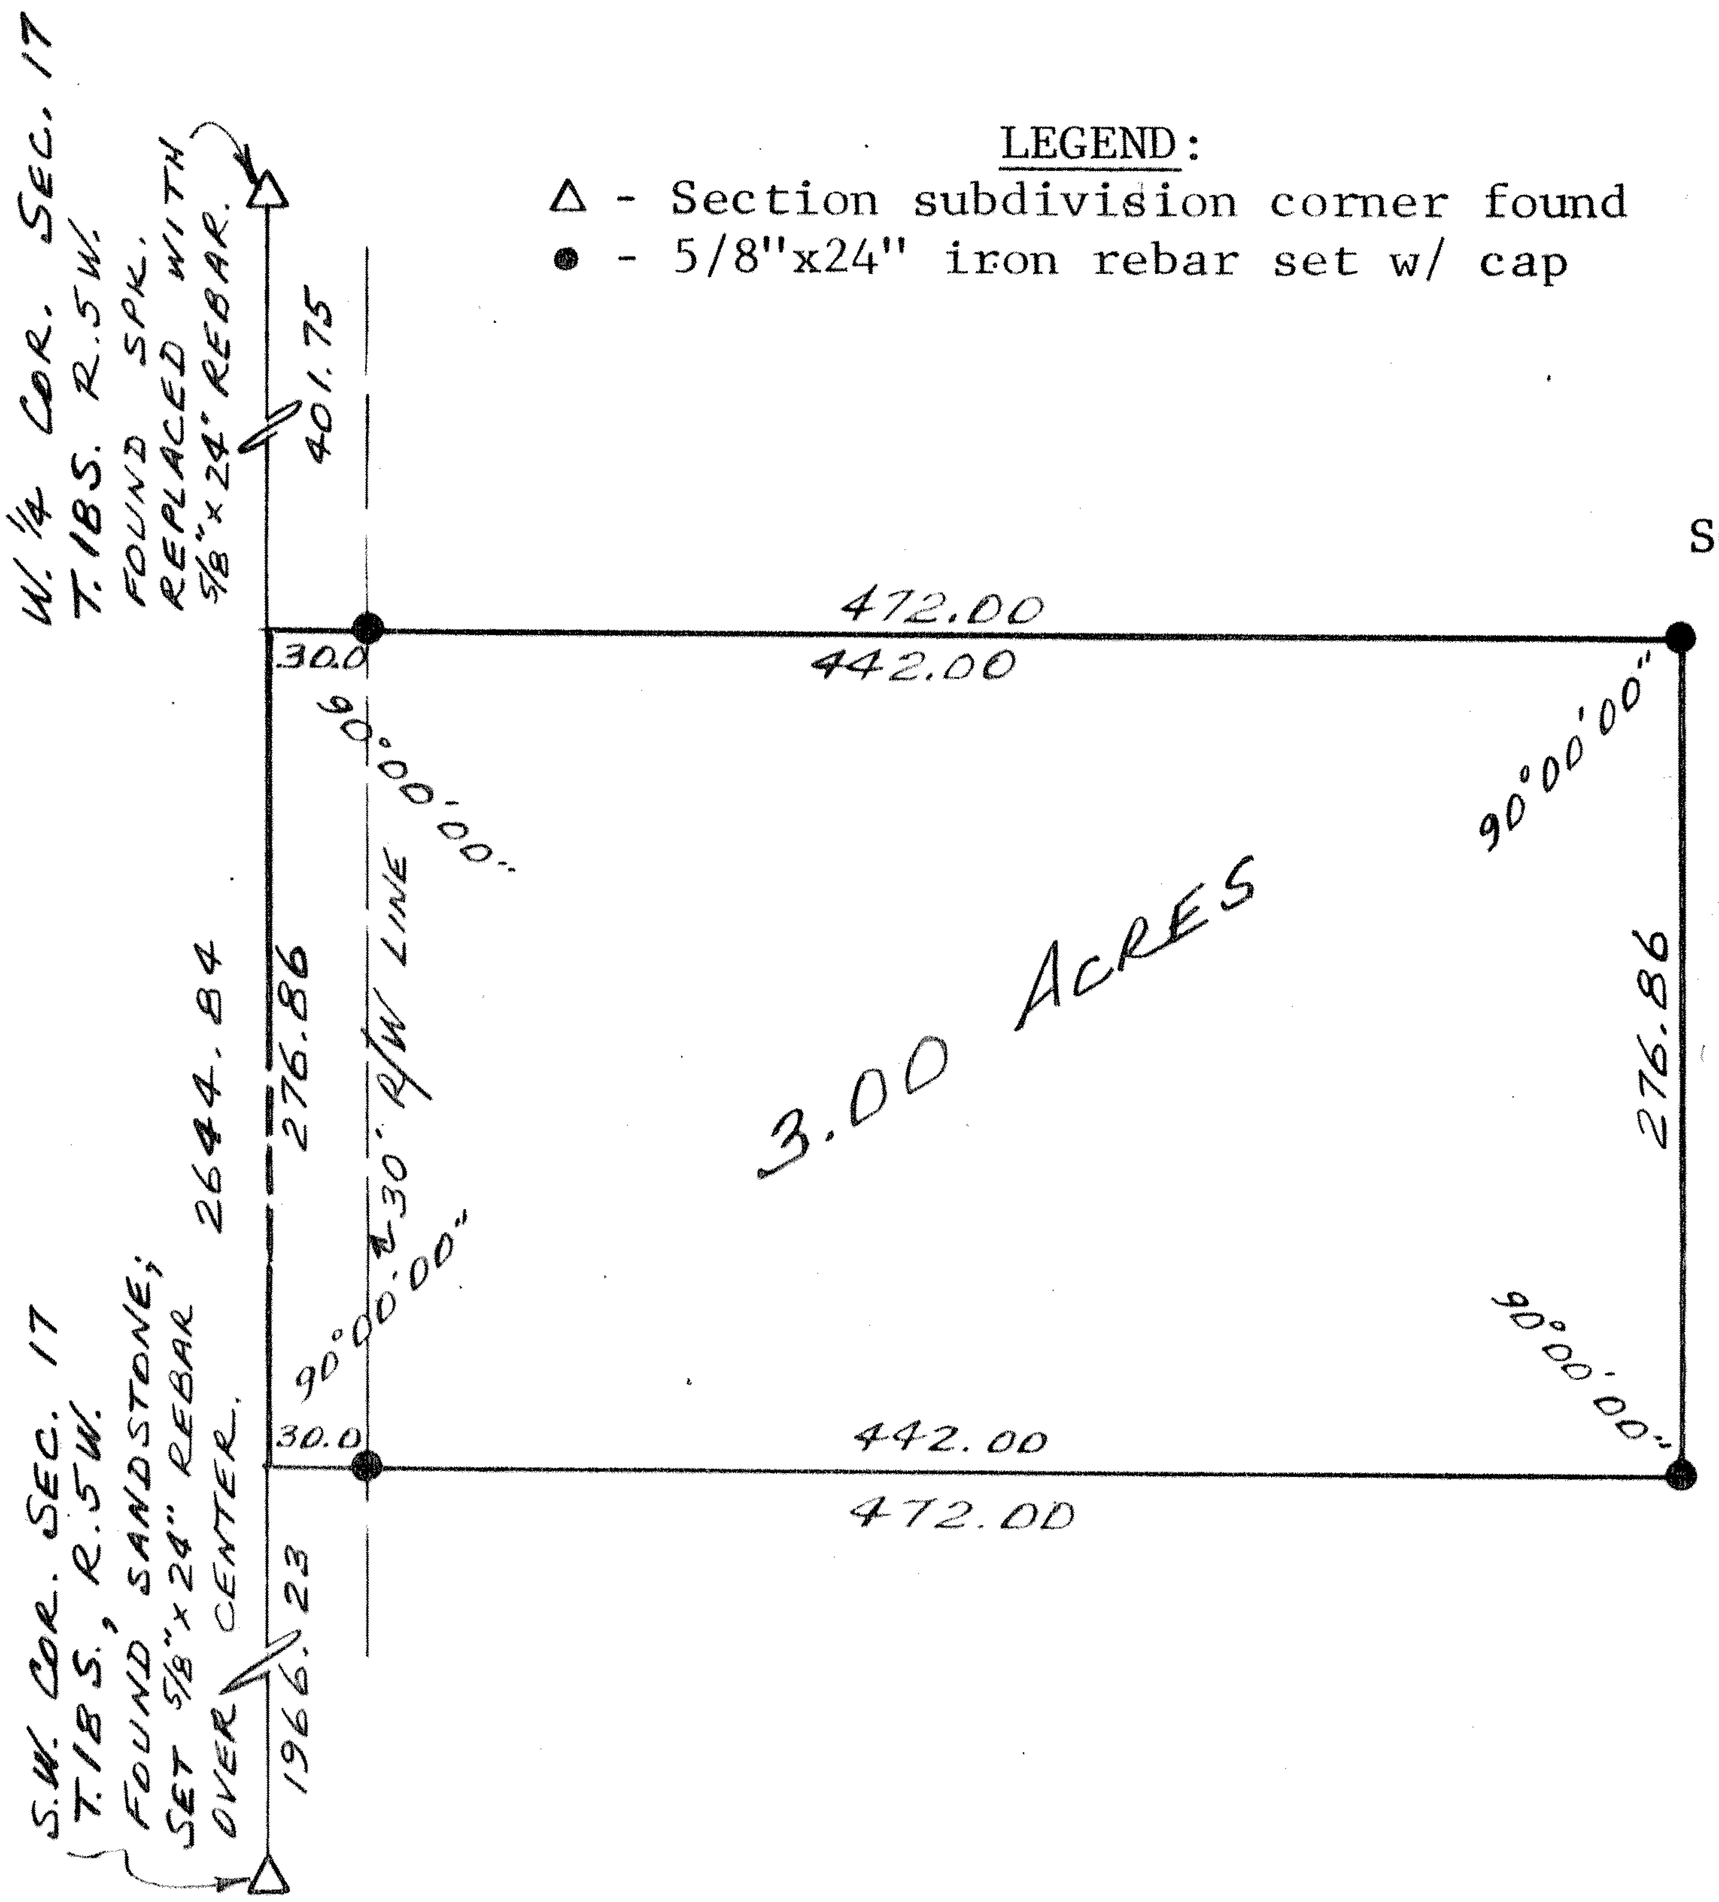

I hereby certify this plat to be a true, correct and complete representation of a survey made by me of the property described above and on the attached sheet, this 28th day of December, 1981.

DANIEL E. GARBER
REGISTERED
LS-683
KANSAS
LAND SURVEYOR

Daniel E. Garber RLS

G81-141