http://www.adultpdf.com
Created by TIFF To PDF trial version, to remove this mark, please register this software.

PLAT OF SURVEY

HELLER BOUNDARY SURVEYS

WILLIAM B. HELLER, R.L.S.~734 N. 1ST.ST., LINDSBORG, KS. 67456
HOME PHONE: 1-785-227-2759 ~ CELLULAR: 1-785-227-5279
e-mail: wheller@ks-usa.net

CALVIN G. & DIANNE K. YOWELL
1300 NORTH COURT
McPHERSON, KS 67460
JULY 27, 2004

PARCEL LOCATED IN: N.W. 1/4,
SECTION 17, TOWNSHIP 18 SOUTH, RANGE 5 WEST

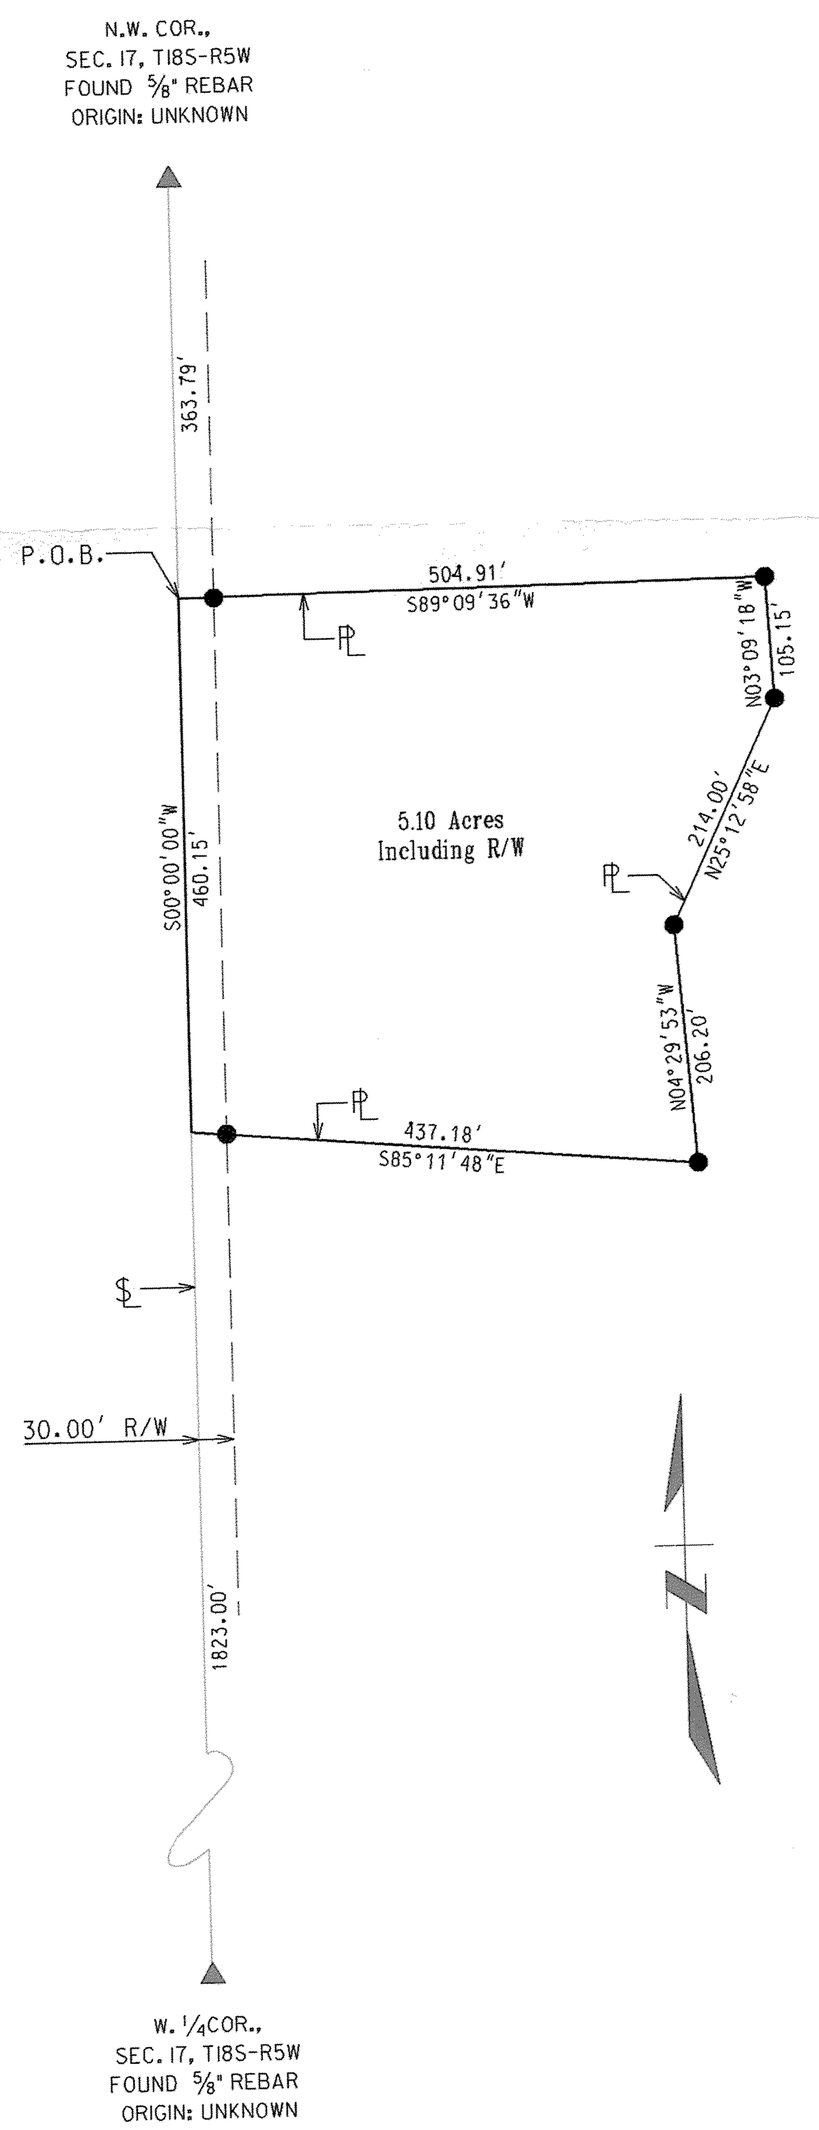

LEGEND

▲ = SECTION CORNER MONUMENT FOUND
● = 1/2" X 24' REBAR W/ PLASTIC I.D. CAP SET
R/W = RIGHT OF WAY
℄ = SECTION LINE
PL = PROPERTY LINE
P.O.B. = POINT OF BEGINNING

SCALE: 1"=200'

0 100 200 300 400

BEARINGS ASSUMED
ON N. - S. SECTION LINE
BETWEEN THE N.W. CORNER
AND W. 1/4 CORNER OF
SECTION 17, T18S-R5W