http://www.adultpdf.com
Created by ERP To PDF trial version, to remove this mark, please register this software.

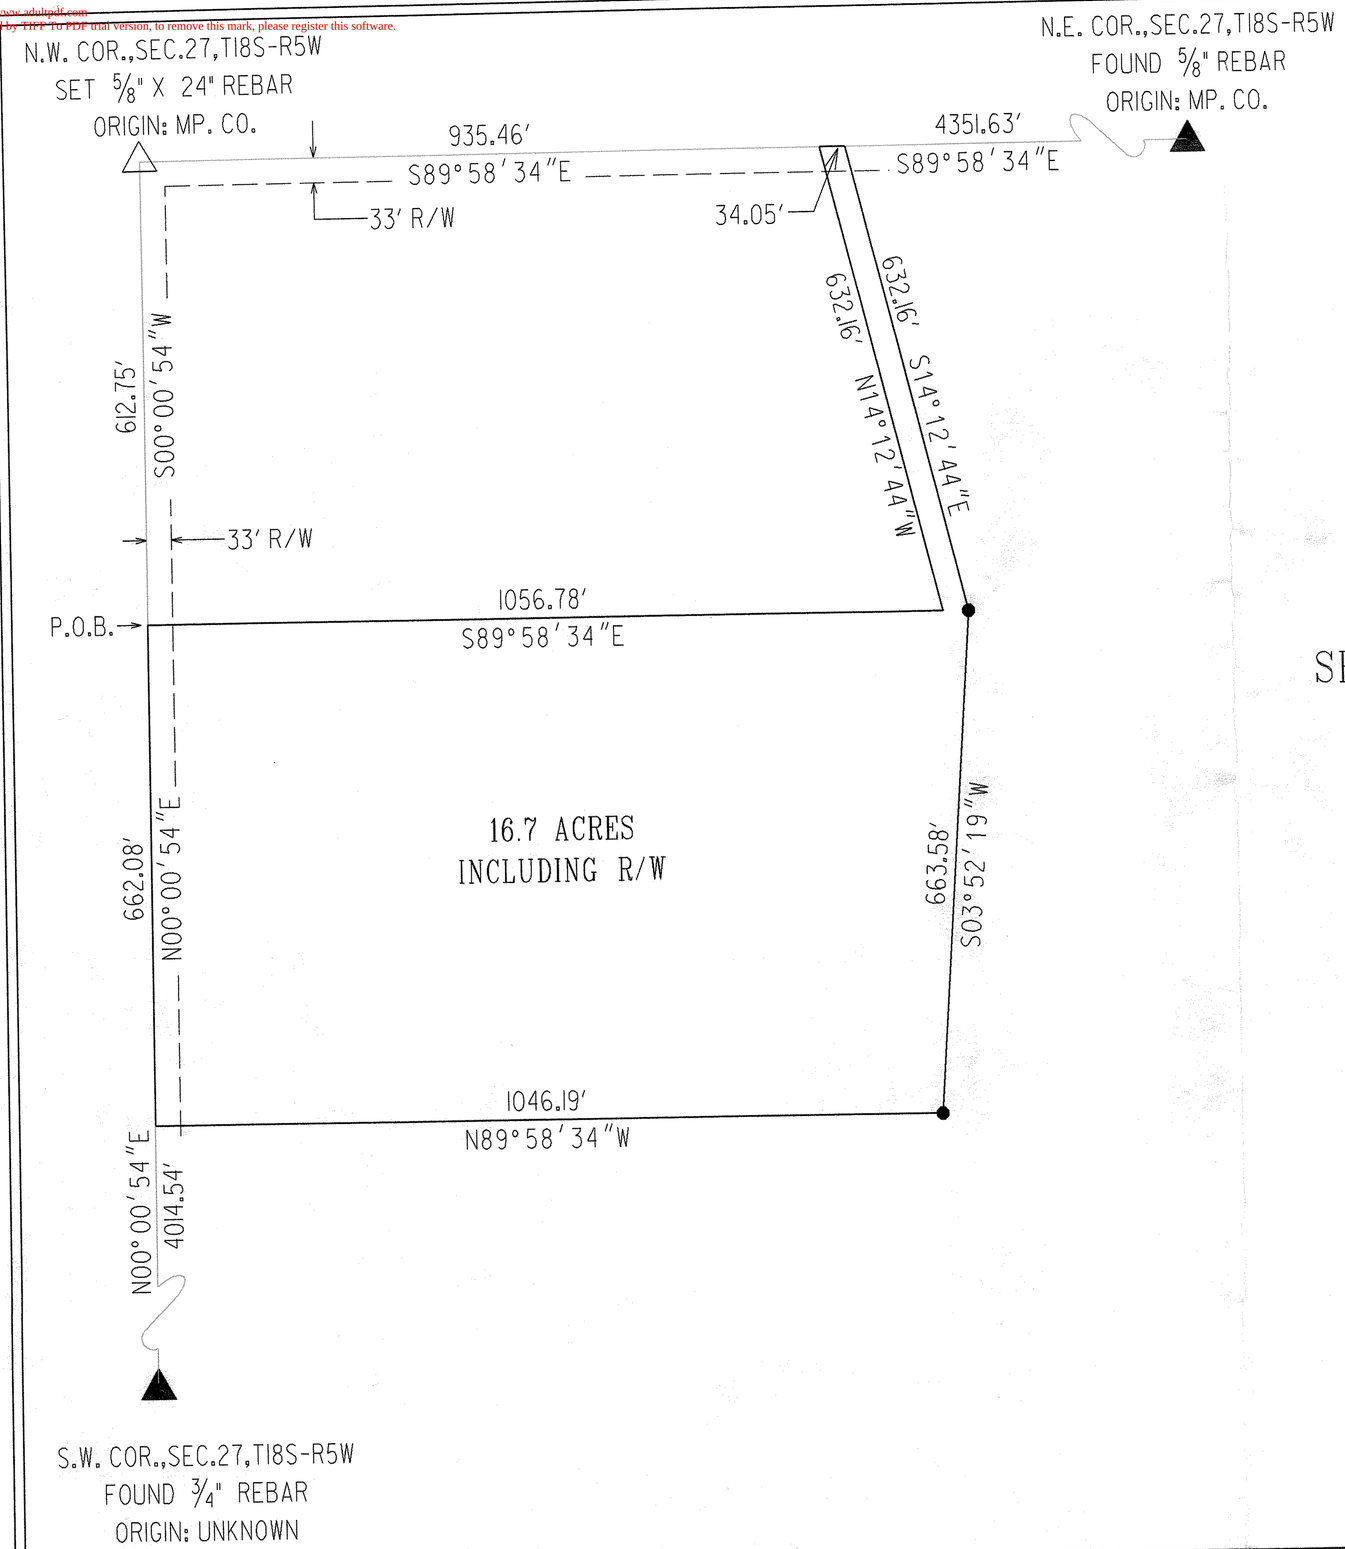

PLAT OF SURVEY

HELLER BOUNDARY SURVEYS

WILLIAM B. HELLER, R.L.S.~734 N. 1ST.ST., LINDSBORG, KS. 67456
HOME PHONE: 1-785-227-2759 ~ CELLULAR: 1-785-227-5279

SURVEY FOR :
Home State Bank
223 N. Main St.
McPherson, Kansas 67460

SEPTEMBER 17, 2003

PART OF WEST 1/2 OF THE NORTHWEST QTR.,
SECTION 27, TOWNSHIP 18 SOUTH-RANGE 5 WEST

LEGEND

▲ = SECTION CORNER MONUMENT FOUND
△ = SECTION CORNER MONUMENT SET
● = 1/2" X 24' REBAR W/ PLASTIC CAP SET
R/W = RIGHT OF WAY
P.O.B. = POINT OF BEGINNING

SCALE: 1"=200'

0 100 200 300 400

BEARINGS ASSUMED