http://www.adultpdf.com
Created by TIFF To PDF trial version, to remove this mark, please register this software.

PLAT OF SURVEY

HELLER BOUNDARY SURVEYS

WILLIAM B. HELLER, R.L.S. ~ 863 S. 9TH ST., SALINA, KS. 67401
CELLULAR: 1-620-245-8318 ~ e-mail: wheller@ks-usa.net

CHARLES H. & JULIE S. HOYER
1416 25TH AVENUE
CANTON, KS 67428
NOVEMBER 15, 2005

PARCEL LOCATED IN: S.W. 1/4,
SECTION 20, TOWNSHIP 19 SOUTH, RANGE 1 WEST

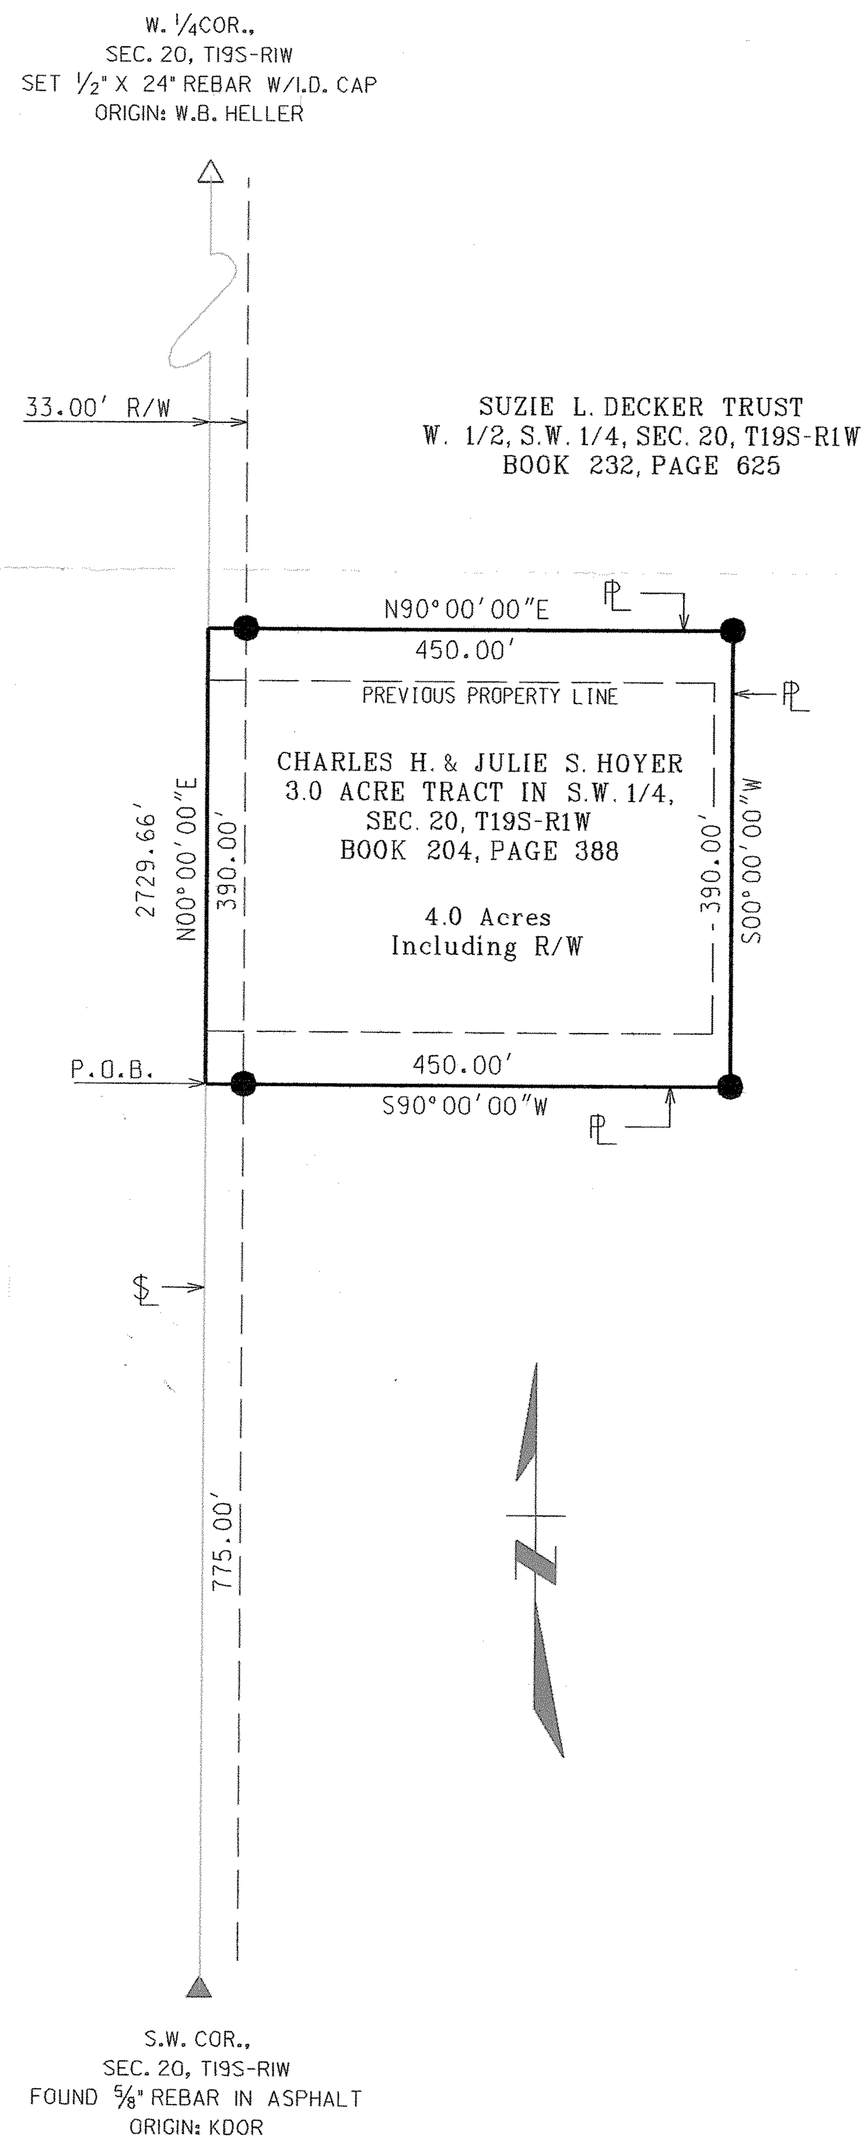

LEGEND

- ▲ = SECTION CORNER MONUMENT FOUND
- △ = SECTION CORNER MONUMENT SET
- ● = 1/2" X 24" REBAR W/ PLASTIC CAP SET
- R/W = RIGHT OF WAY
- $ = SECTION LINE
- PL = PROPERTY LINE
- P.O.B. = POINT OF BEGINNING

SCALE: 1"=200'

0 100 200 300 400

BEARINGS ASSUMED
ON N. - S. SECTION LINE BETWEEN
THE S.W. CORNER AND W. 1/4 CORNER OF
SECTION 20, T19S-R1W