http://www.adultpdf.com
Created by TIFF To PDF trial version, to remove this mark, please register this software.

A SURVEY IN THE SE1/4
SECTION 21-19-1

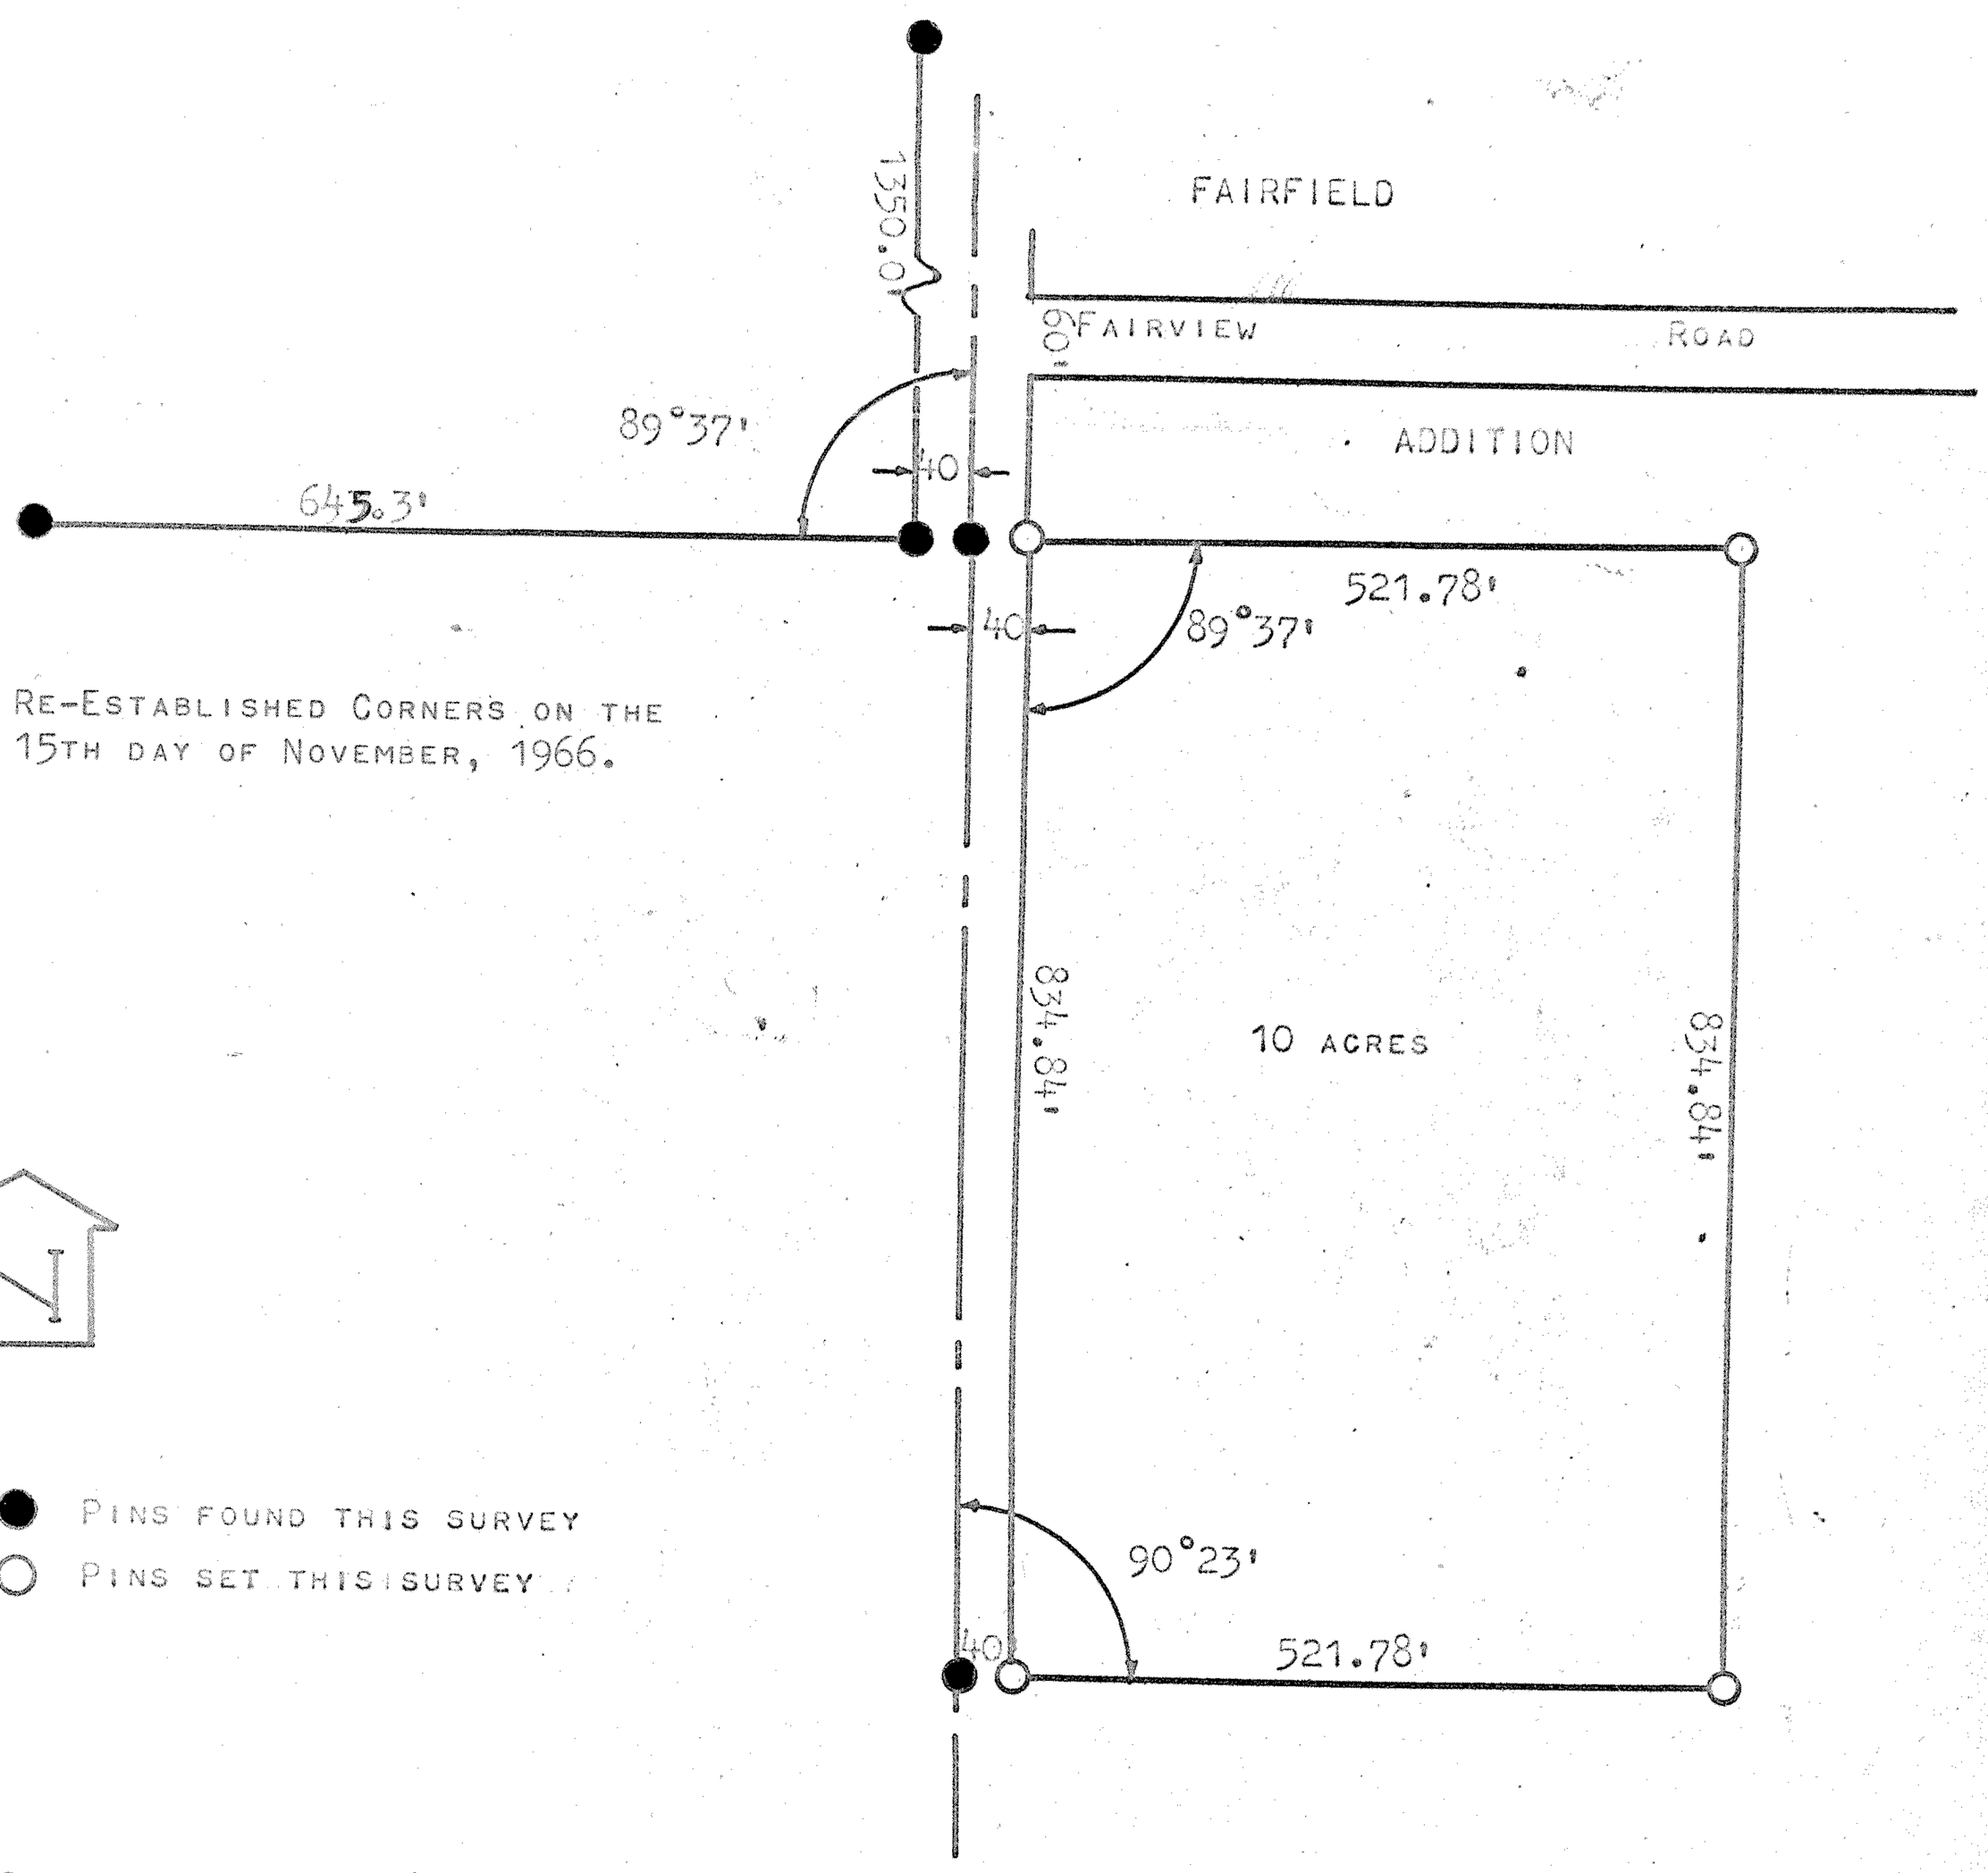

RE-ESTABLISHED CORNERS ON THE
15TH DAY OF NOVEMBER, 1966.

STATE OF KANSAS)
COUNTY OF McPERSON) SS

I, FRANCIS R. RANKIN, COUNTY ENGINEER OF McPHERSON COUNTY, KANSAS DO HEREBY CERTIFY THAT THE ABOVE SURVEY WAS MADE UNDER MY SUPERVISION IN THE SE1/4, SECTION 21, T19S-R1W OF THE 6TH P.M. AND DESCRIBED AS FOLLOWS:

BEGINNING AT THE SW CORNER OF FAIRFIELD ADDITION; THENCE 521.78 FEET EAST ALONG THE SOUTH BOUNDRY OF SAID ADDITION; THENCE 834.84 FEET SOUTH, PARALLEL WITH THE EXTENDED WEST BOUNDRY OF SAID ADDITION; THENCE 561.78 FEET WEST PARALLEL WITH THE SOUTH BOUNDRY OF SAID ADDITION; THENCE NORTH AT AN INTERIOR ANGLE OF 90°23' 834.84 FEET; THENCE EAST 40 FEET TO PLACE OF BEGINING, SAID TRACT CONTAINS 10 ACRES, AND THAT THE ACCOMPANYING PLAT IS A TRUE EXHIBIT OF SAID SURVEY AS FAR AS IT IS KNOWN TO ME.

RESURVEY CALLED FOR BY FRED VOGTS

SIGNED THIS 15 DAY OF NOVEMBER, 1966.

FRANCIS R. RANKIN
COUNTY ENGINEER

MICROFILM