http://www.adultpdf.com
Created by TIFF To PDF trial version, to remove this mark, please register this software.

Garber Surveying Service, P.A.
217 East 1st, Suite 9 Hutchinson, KS 67501

SURVEY FOR: Myron Fisher

DESCRIPTION: A survey in the SE¼ of Sec. 26, T.19S., R.1.W. of the 6th P.M. in McPherson County, Kansas as described on the attached sheet.

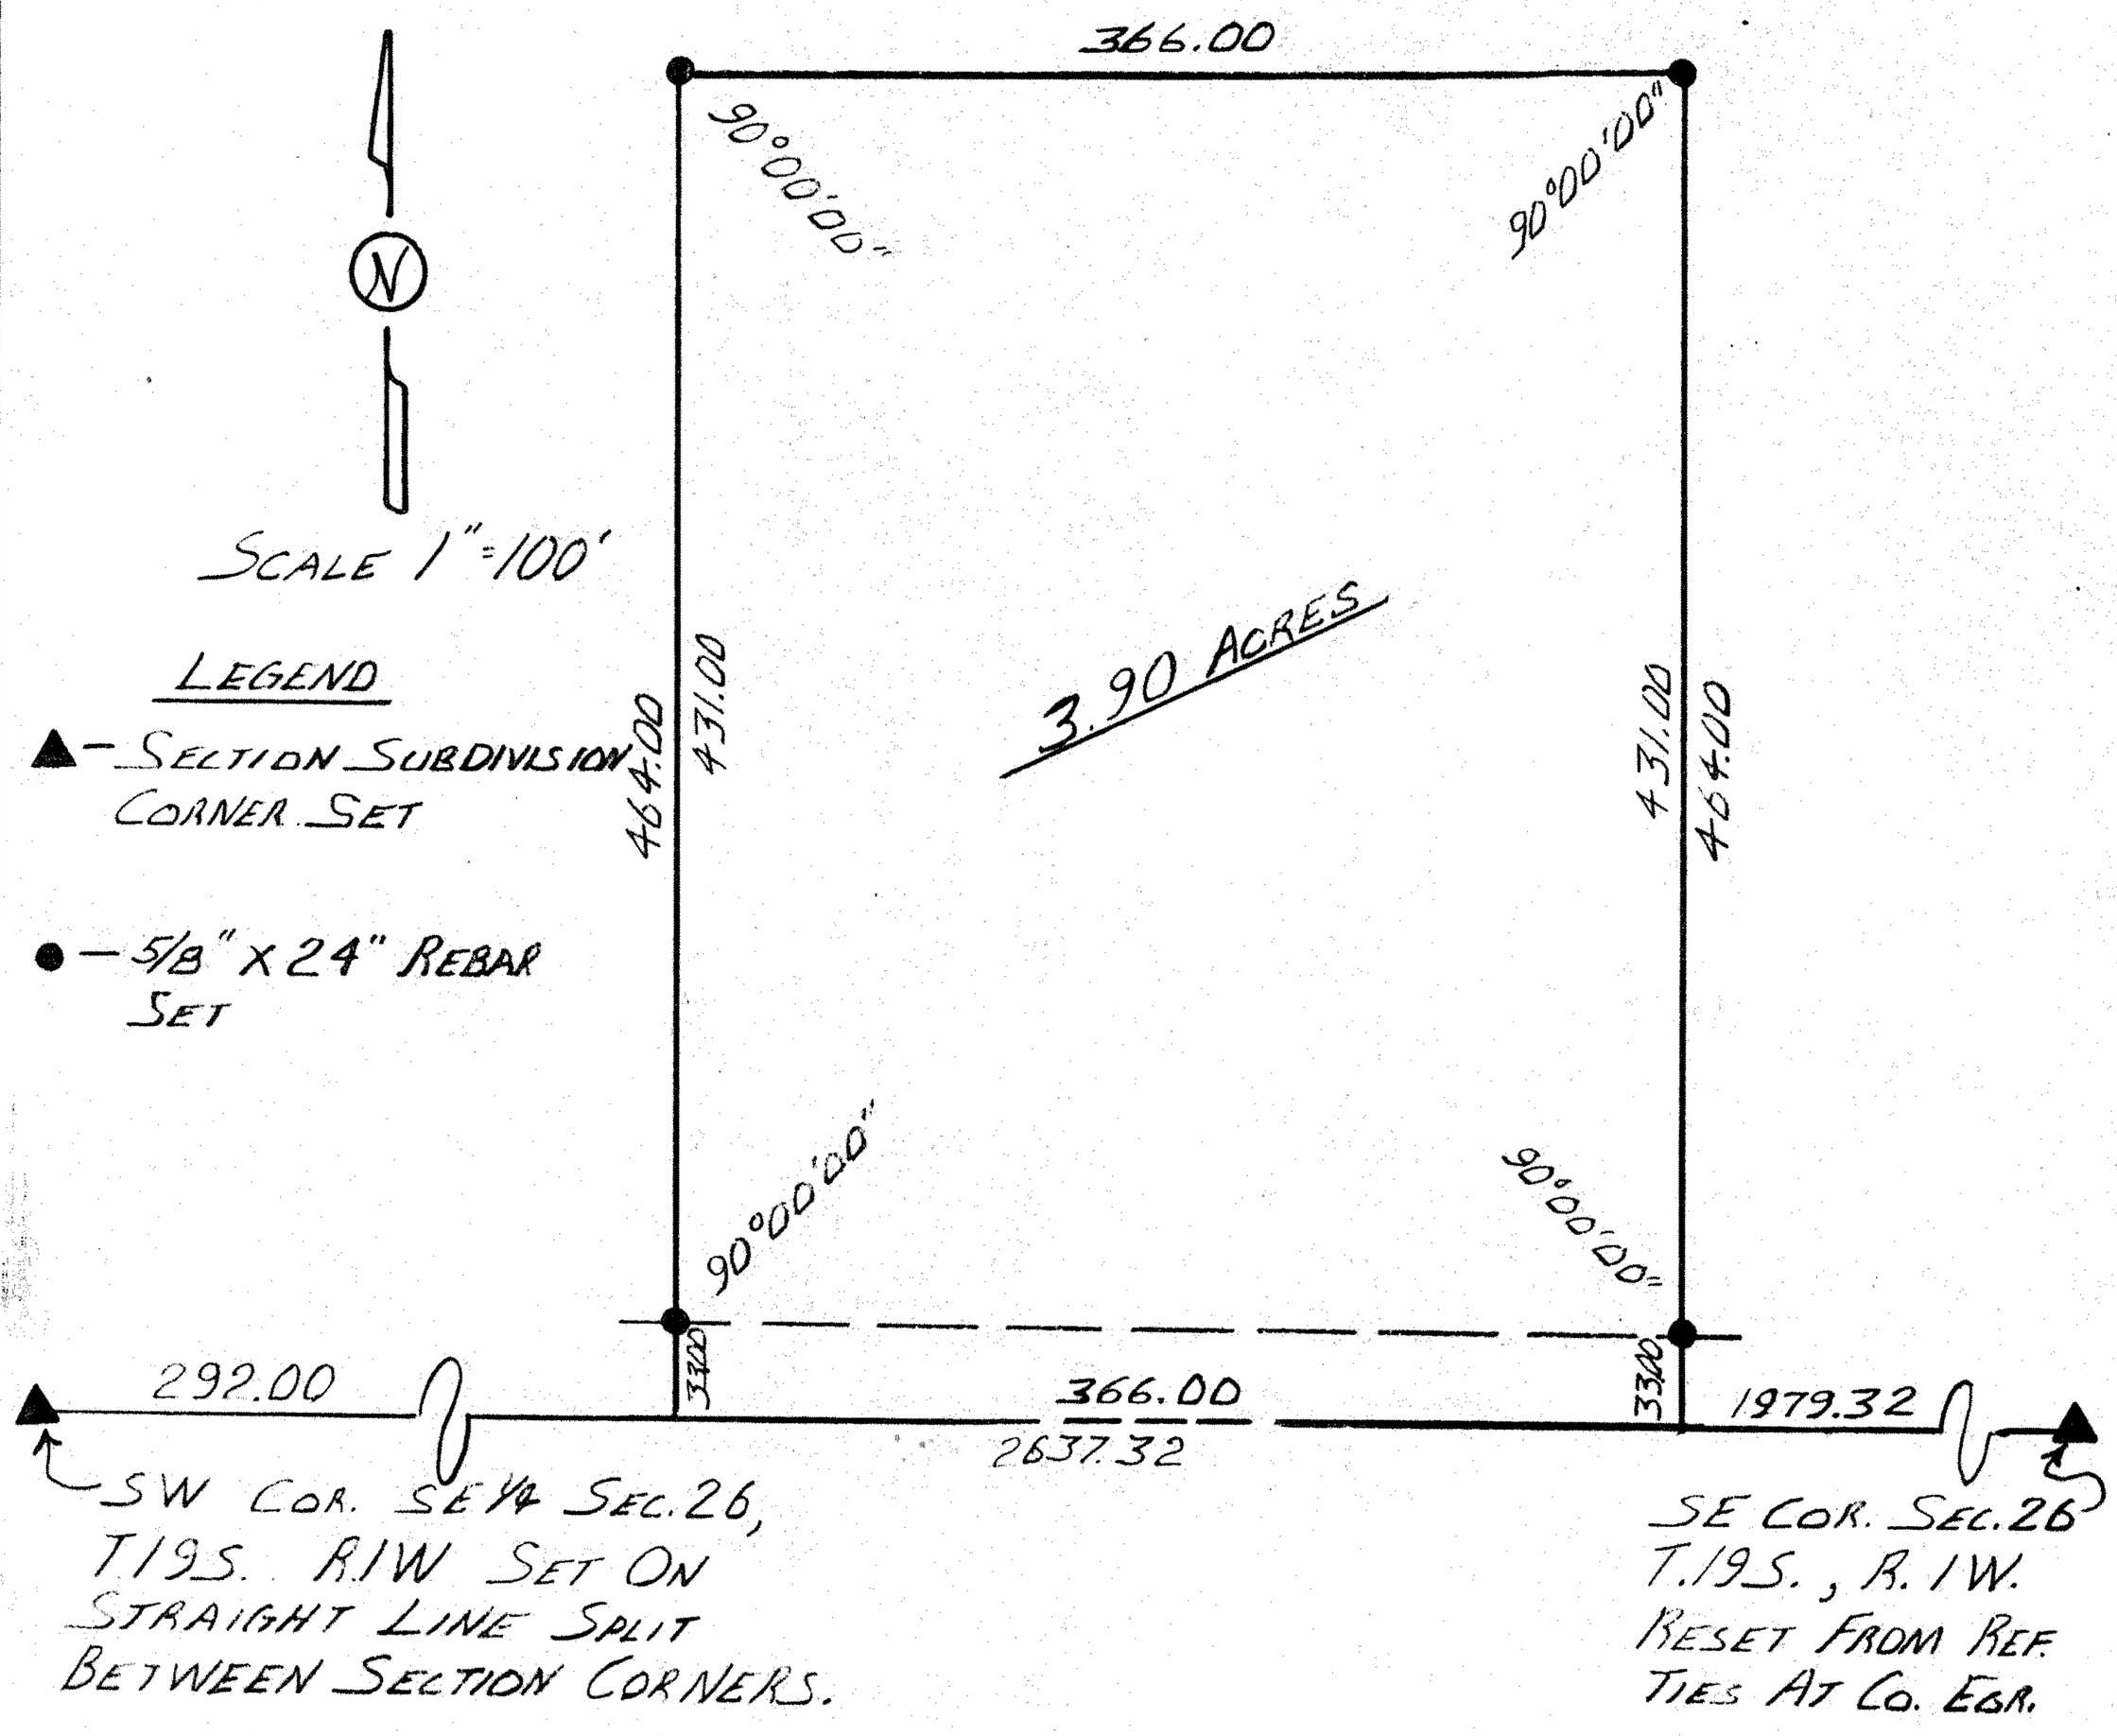

SURVEYOR'S CERTIFICATE

I hereby certify this plat to be a true, correct, and complete representation of the property described above and on the attached sheet, as surveyed under my supervision, this 9th day of March, 1984.

Daniel E. Garber, RLS # 683

DANIEL E. GARBER REGISTERED LS-683 KANSAS LAND SURVEYOR

G84-45