http://www.adultpdf.com
Created by TIFF To PDF trial version, to remove this mark, please register this software.

SURVEY OF THE NE1/4
SECTION 29, T19S - R1W IN
McPHERSON CO., KANSAS

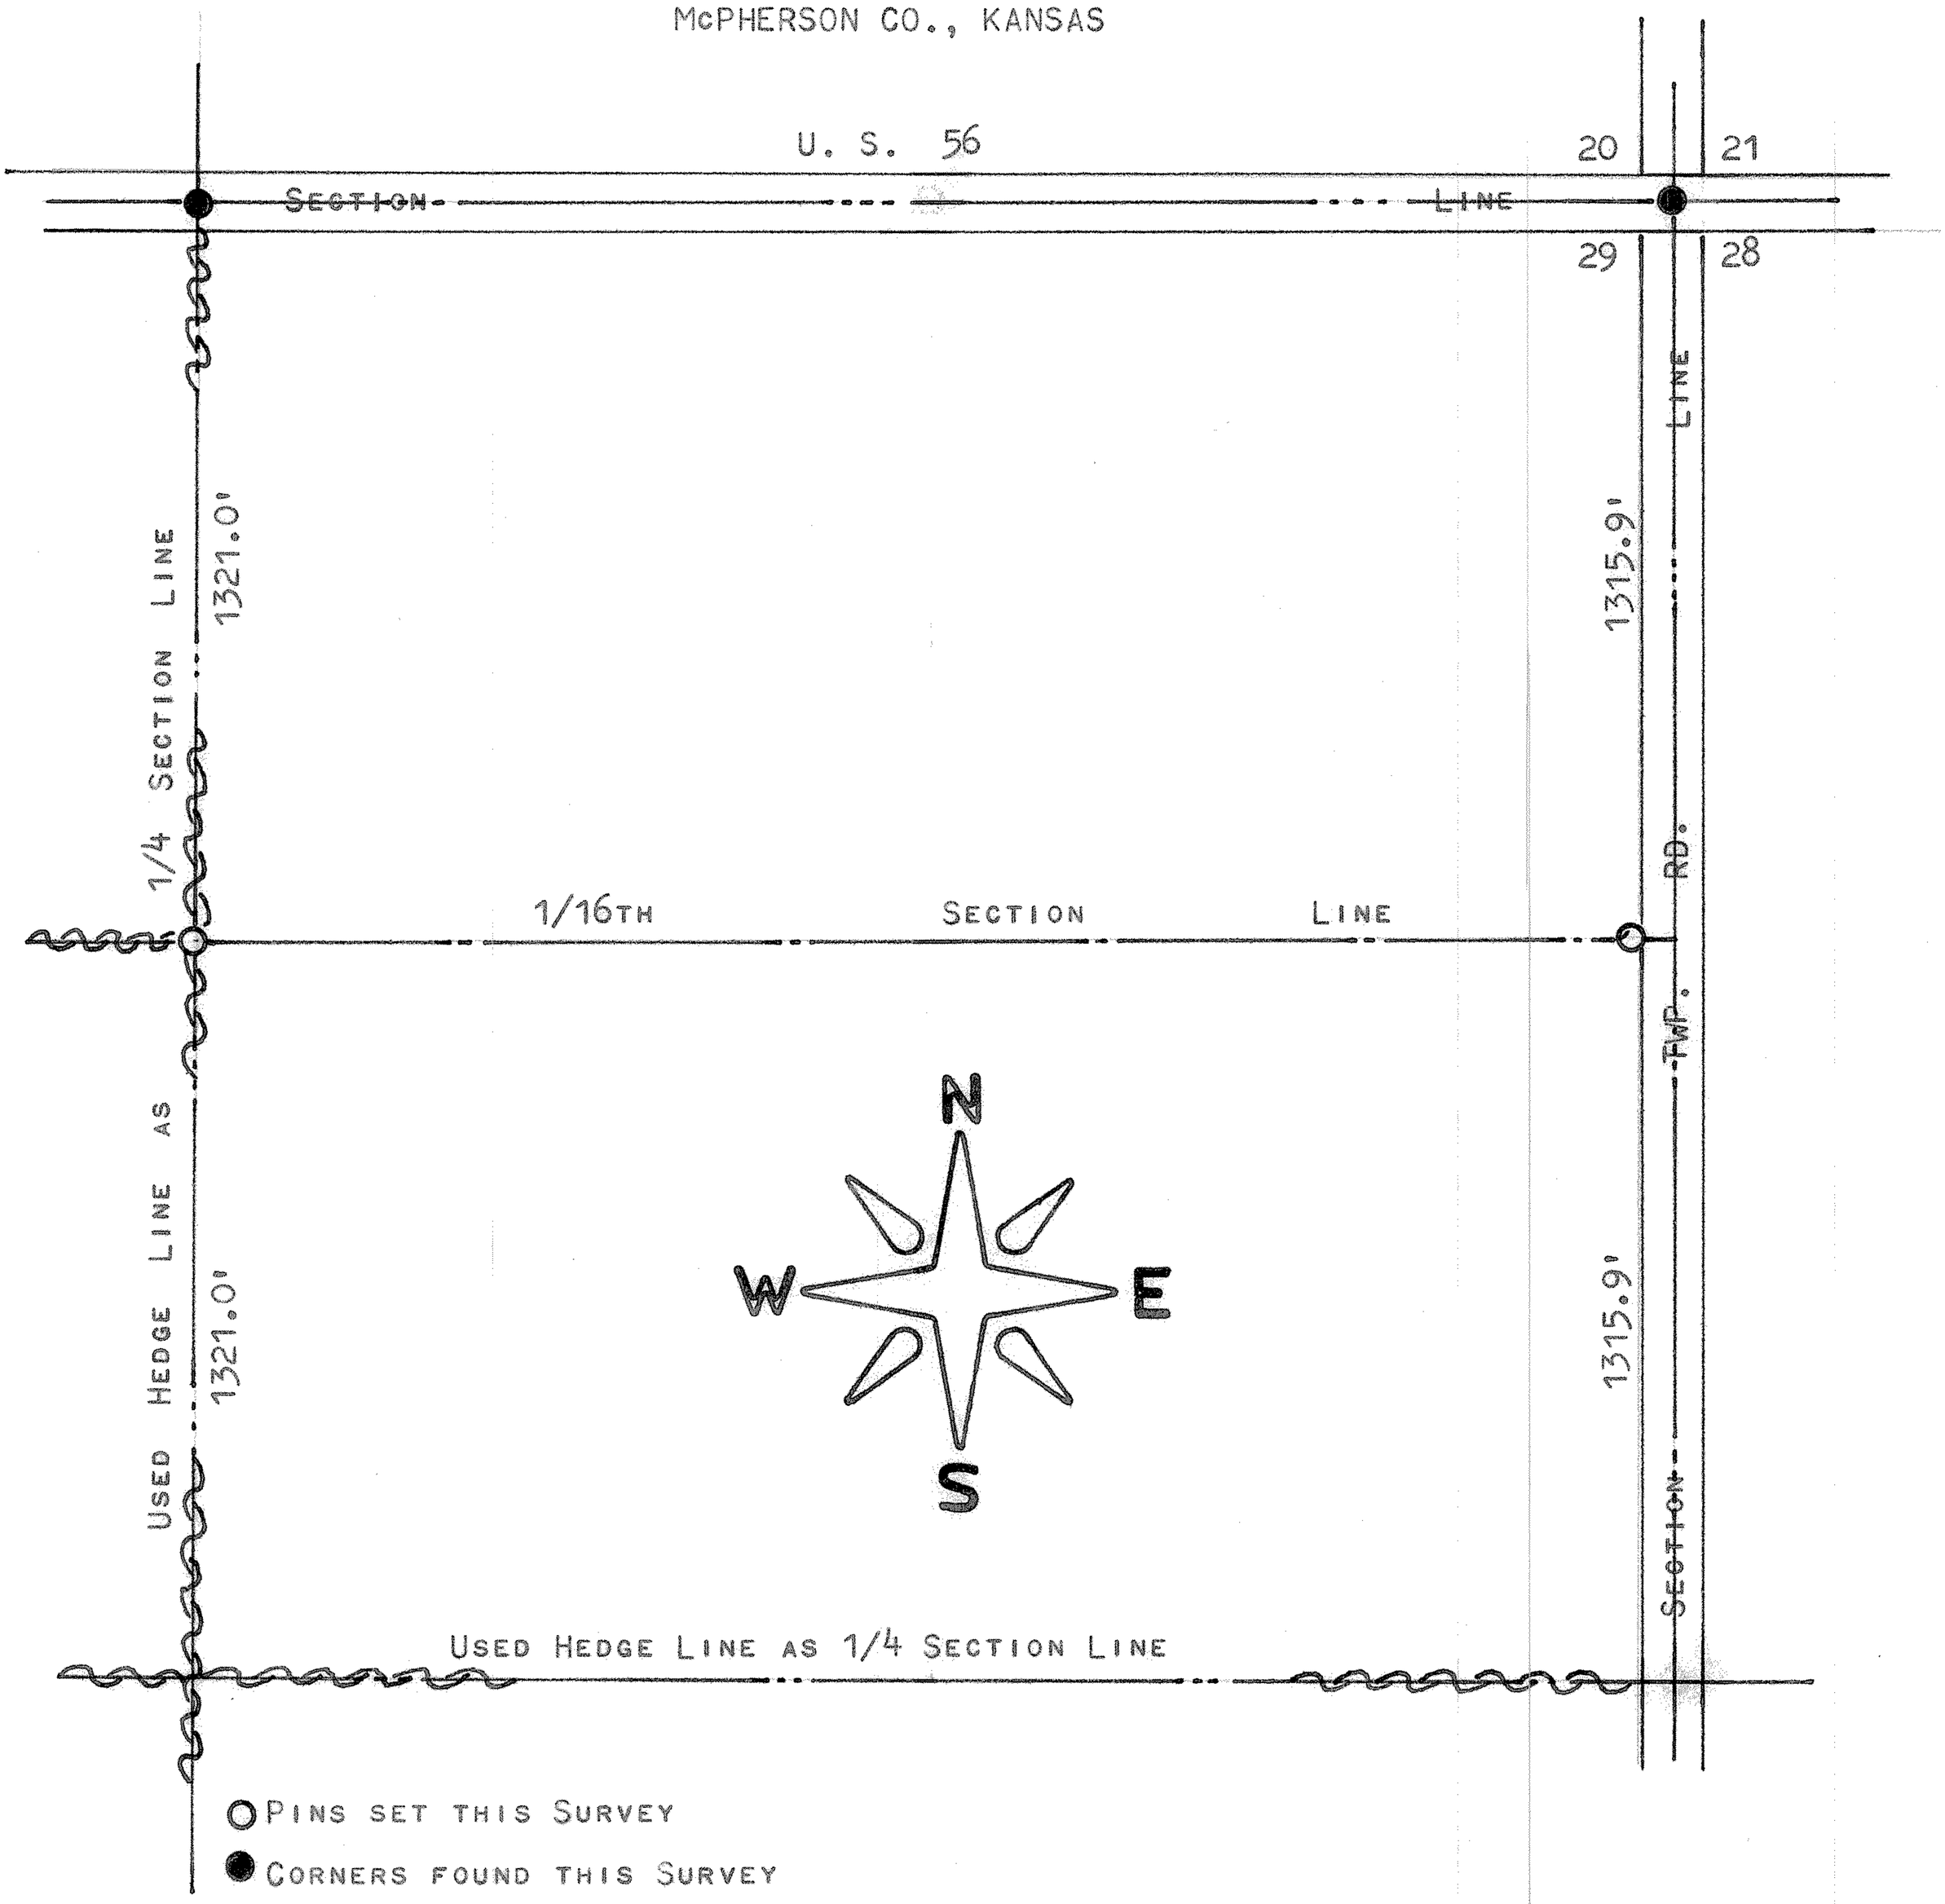

STATE OF KANSAS)
COUNTY OF McPHERSON) SS

I, F. R. RANKIN, COUNTY ENGINEER OF McPHERSON, KANSAS DO HEREBY CERTIFY THAT UNDER MY SUPERVISION A SURVEY WAS MADE OF THE NE1/4 OF SECTION 29, T19S - R1W OF THE 6TH P.M. AND THE ABOVE PLAT IS A TRUE EXHIBIT OF SAID SURVEY AS FAR AS IT IS KNOWN TO ME.

SURVEY CALLED FOR BY CANTON REAL ESTATE.

SIGNED ON THIS 3 DAY OF DECEMBER, 1971.

F. R. Rankin

F. R. RANKIN
COUNTY ENGINEER
McPHERSON CO., KANSAS

F. R. RANKIN
LICENSED
799
KANSAS
REGISTERED
PROFESSIONAL ENGINEER

MICROFILM