http://www.adultpdf.com
Created by TIFF To PDF trial version, to remove this mark, please register this software.

PLAT OF SURVEY

HELLER BOUNDARY SURVEYS

WILLIAM B. HELLER, R.L.S.~734 N. 1ST.ST., LINDSBORG, KS. 67456
HOME PHONE: 1-785-227-2759 ~ CELLULAR: 1-620-245-8023
e-mail: wheller@ks-usa.net

ROGER A. SCHULZ
P.O. BOX 515.
CANTON, KS 67428

SEPTEMBER 14, 2005

PARCEL LOCATED IN: N.W. 1/4,
SECTION 4, TOWNSHIP 19 SOUTH-RANGE 1 WEST

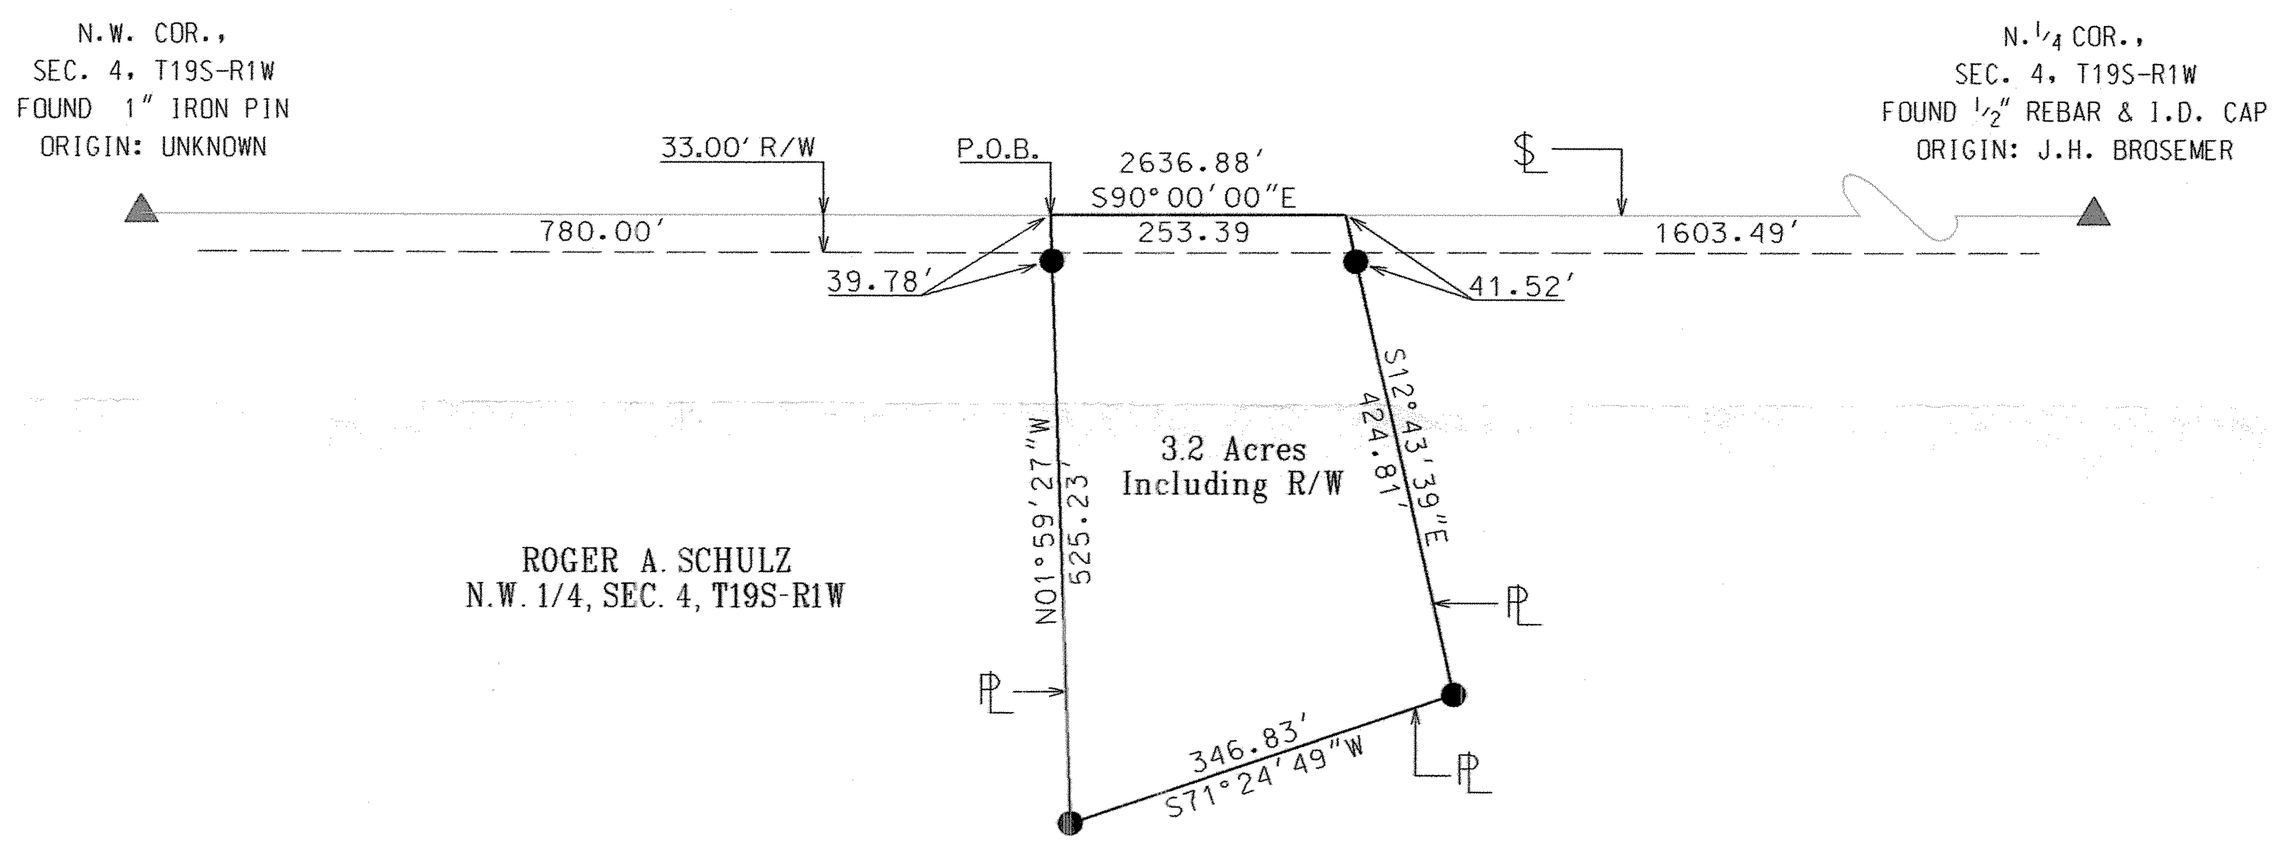

LEGEND

- ▲ = SECTION CORNER MONUMENT FOUND
- ● = 1/2" X 24' REBAR W/ PLASTIC CAP SET
- R/W = RIGHT OF WAY
- ℄ = SECTION LINE
- ⅊ = PROPERTY LINE
- P.O.B. = POINT OF BEGINNING

SCALE: 1"=200'

0 100 200 300 400

BEARINGS ASSUMED
ON E. - W. SECTION LINE
BETWEEN THE N. 1/4 CORNER
AND THE N.W. CORNER OF
SECTION 4, T19S-R1W