http://www.adultpdf.com
Created by TIFF To PDF trial version, to remove this mark, please register this software.

PLAT OF SURVEY

HELLER BOUNDARY SURVEYS

WILLIAM B. HELLER, R.L.S.~734 N. 1ST.ST., LINDSBORG, KS. 67456
HOME PHONE: 1-785-227-2759 ~ CELLULAR: 1-785-227-5279
e-mail: wheller@ks-usa.net

JUSTIN L. & GINA L. KOEHN
205 N. MULBERRY ST.
GALVA, KS 67443
SEPTEMBER 23, 2004

PARCEL LOCATED IN: S.W. 1/4,
SECTION 14, TOWNSHIP 19 SOUTH, RANGE 2 WEST

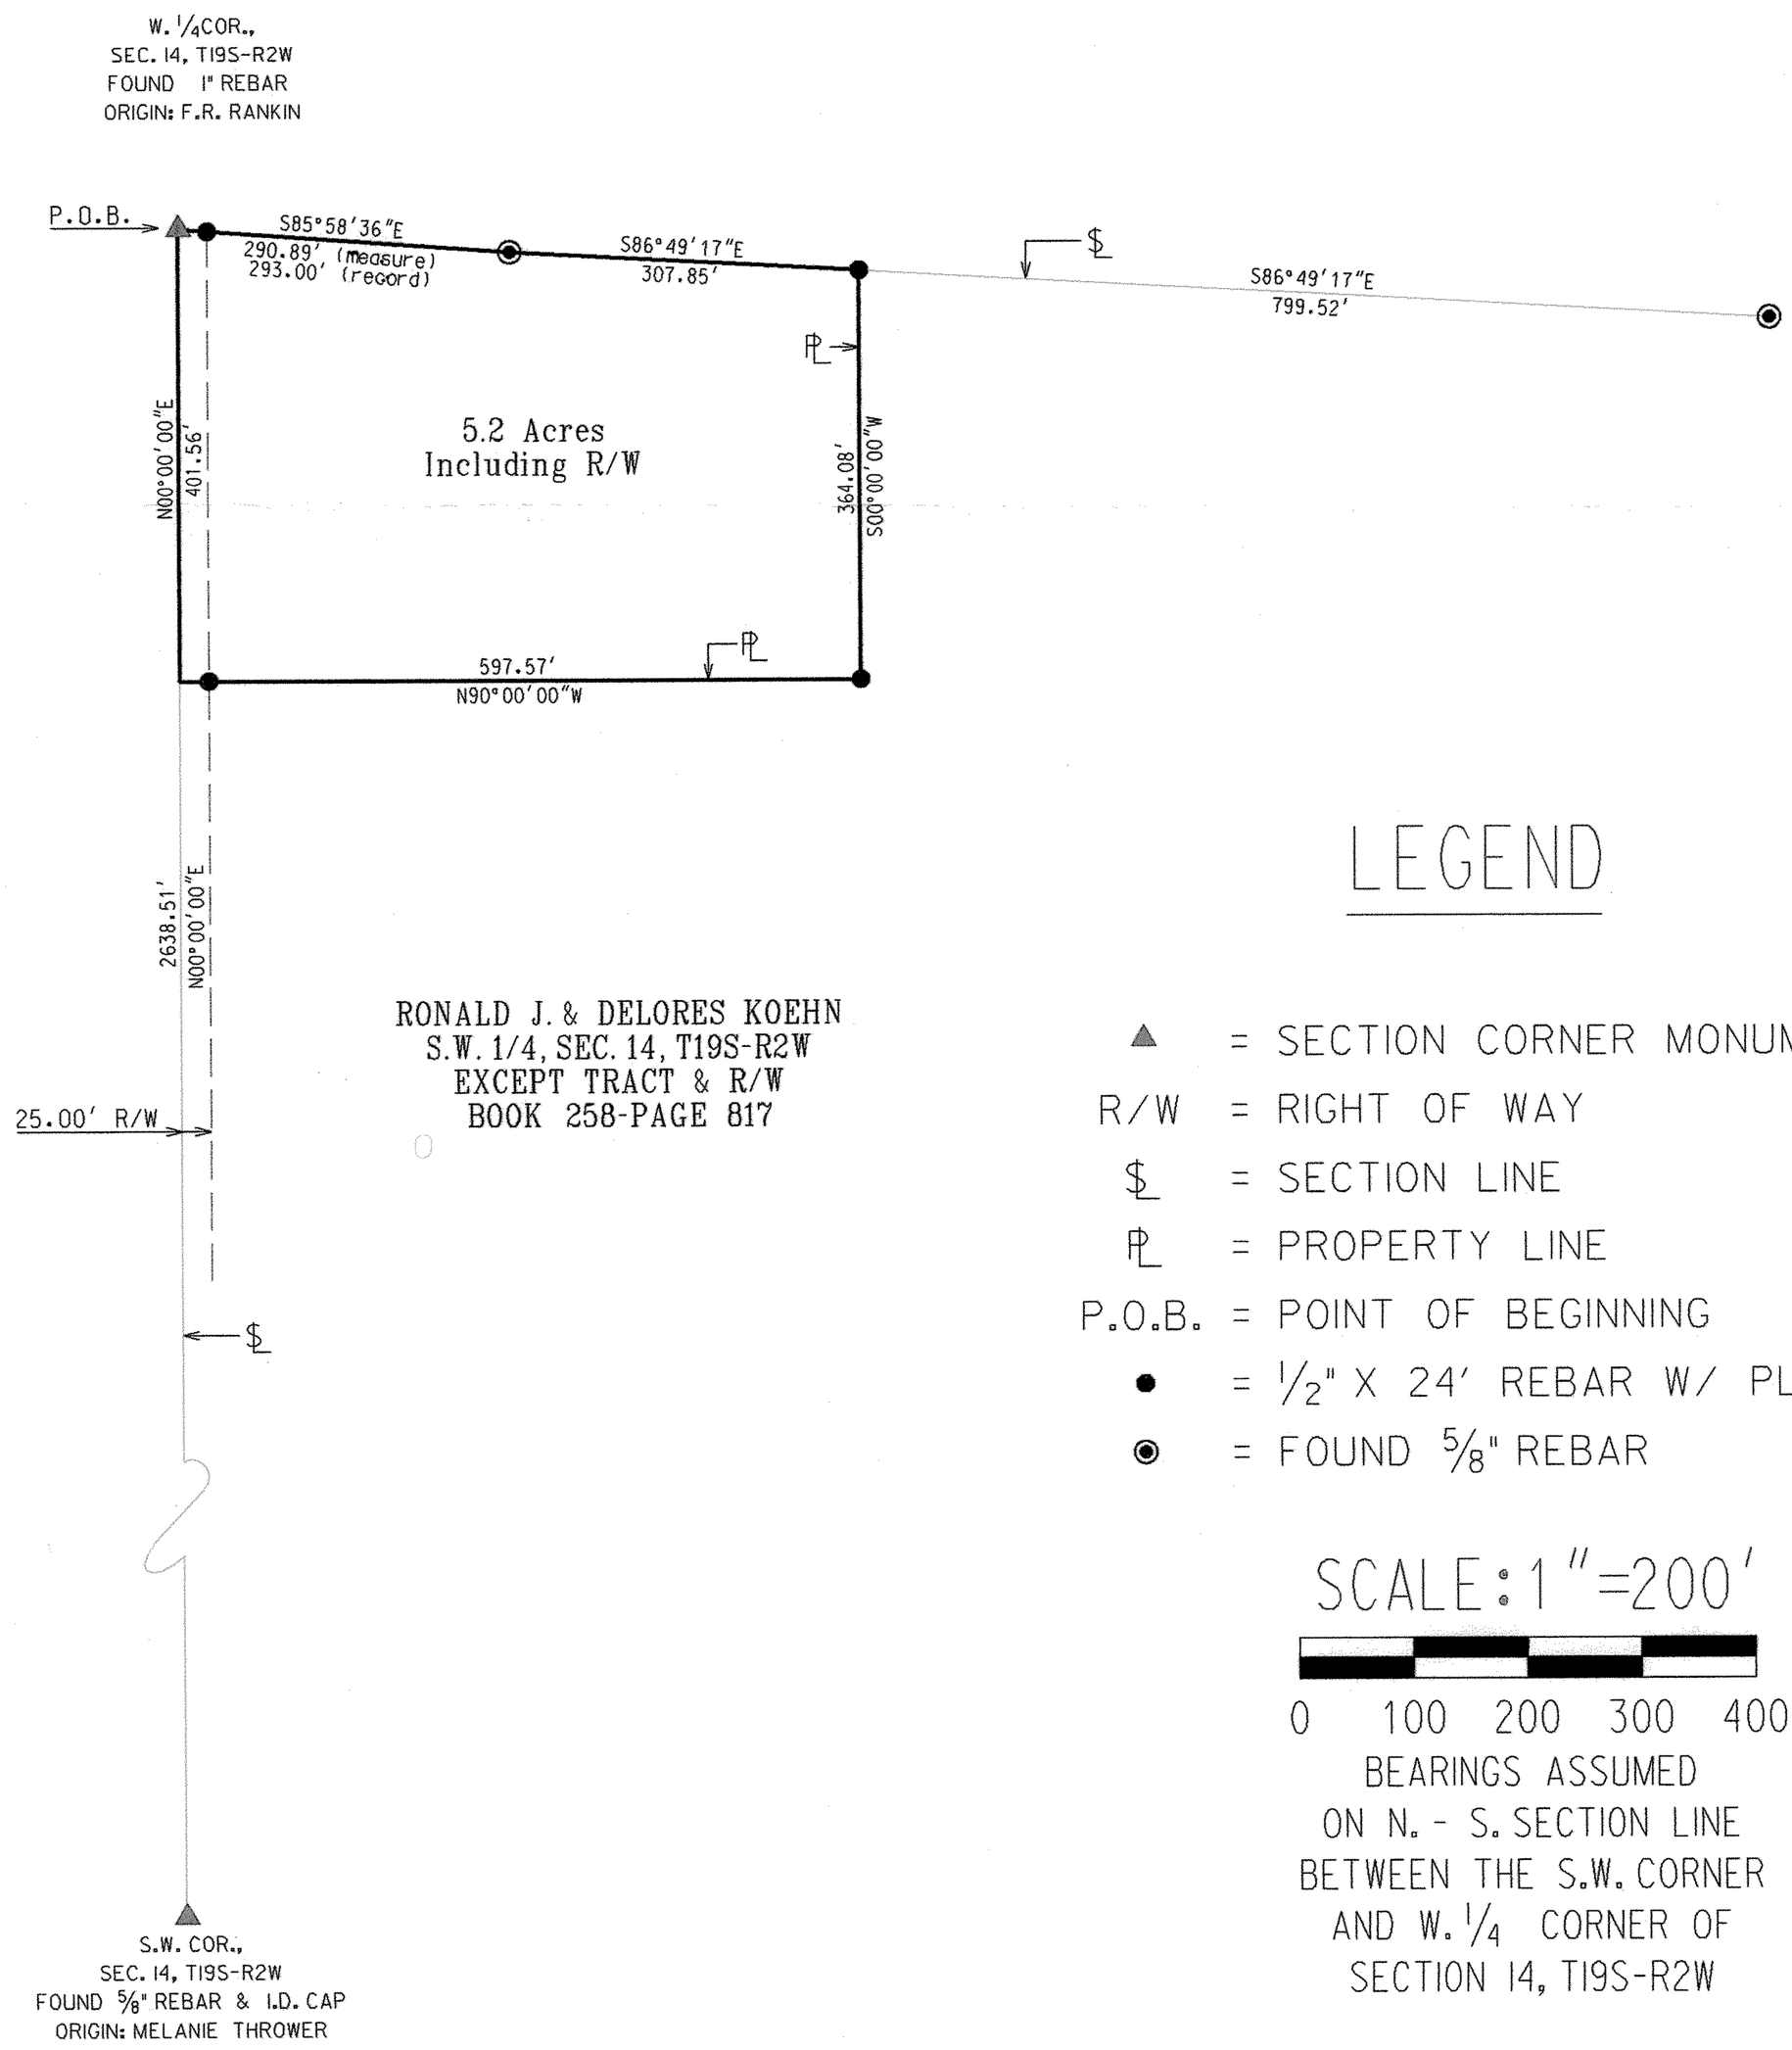

LEGEND

▲ = SECTION CORNER MONUMENT FOUND
R/W = RIGHT OF WAY
$ = SECTION LINE
PL = PROPERTY LINE
P.O.B. = POINT OF BEGINNING
● = 1/2" X 24' REBAR W/ PLASTIC CAP SET
◉ = FOUND 5/8" REBAR

SCALE: 1"=200'

0 100 200 300 400

BEARINGS ASSUMED
ON N. - S. SECTION LINE
BETWEEN THE S.W. CORNER
AND W. 1/4 CORNER OF
SECTION 14, T19S-R2W