http://www.adultpdf.com
Created by TIFF To PDF trial version, to remove this mark, please register this software.

A SURVEY OF A PORTION OF THE S.½, S.W.¼, SECTION 16, T. 19 S., R. 2 W. OF THE 6TH P.M. AS MORE PARTICULARLY DESCRIBED ON THE ATTACHED SHEETS.

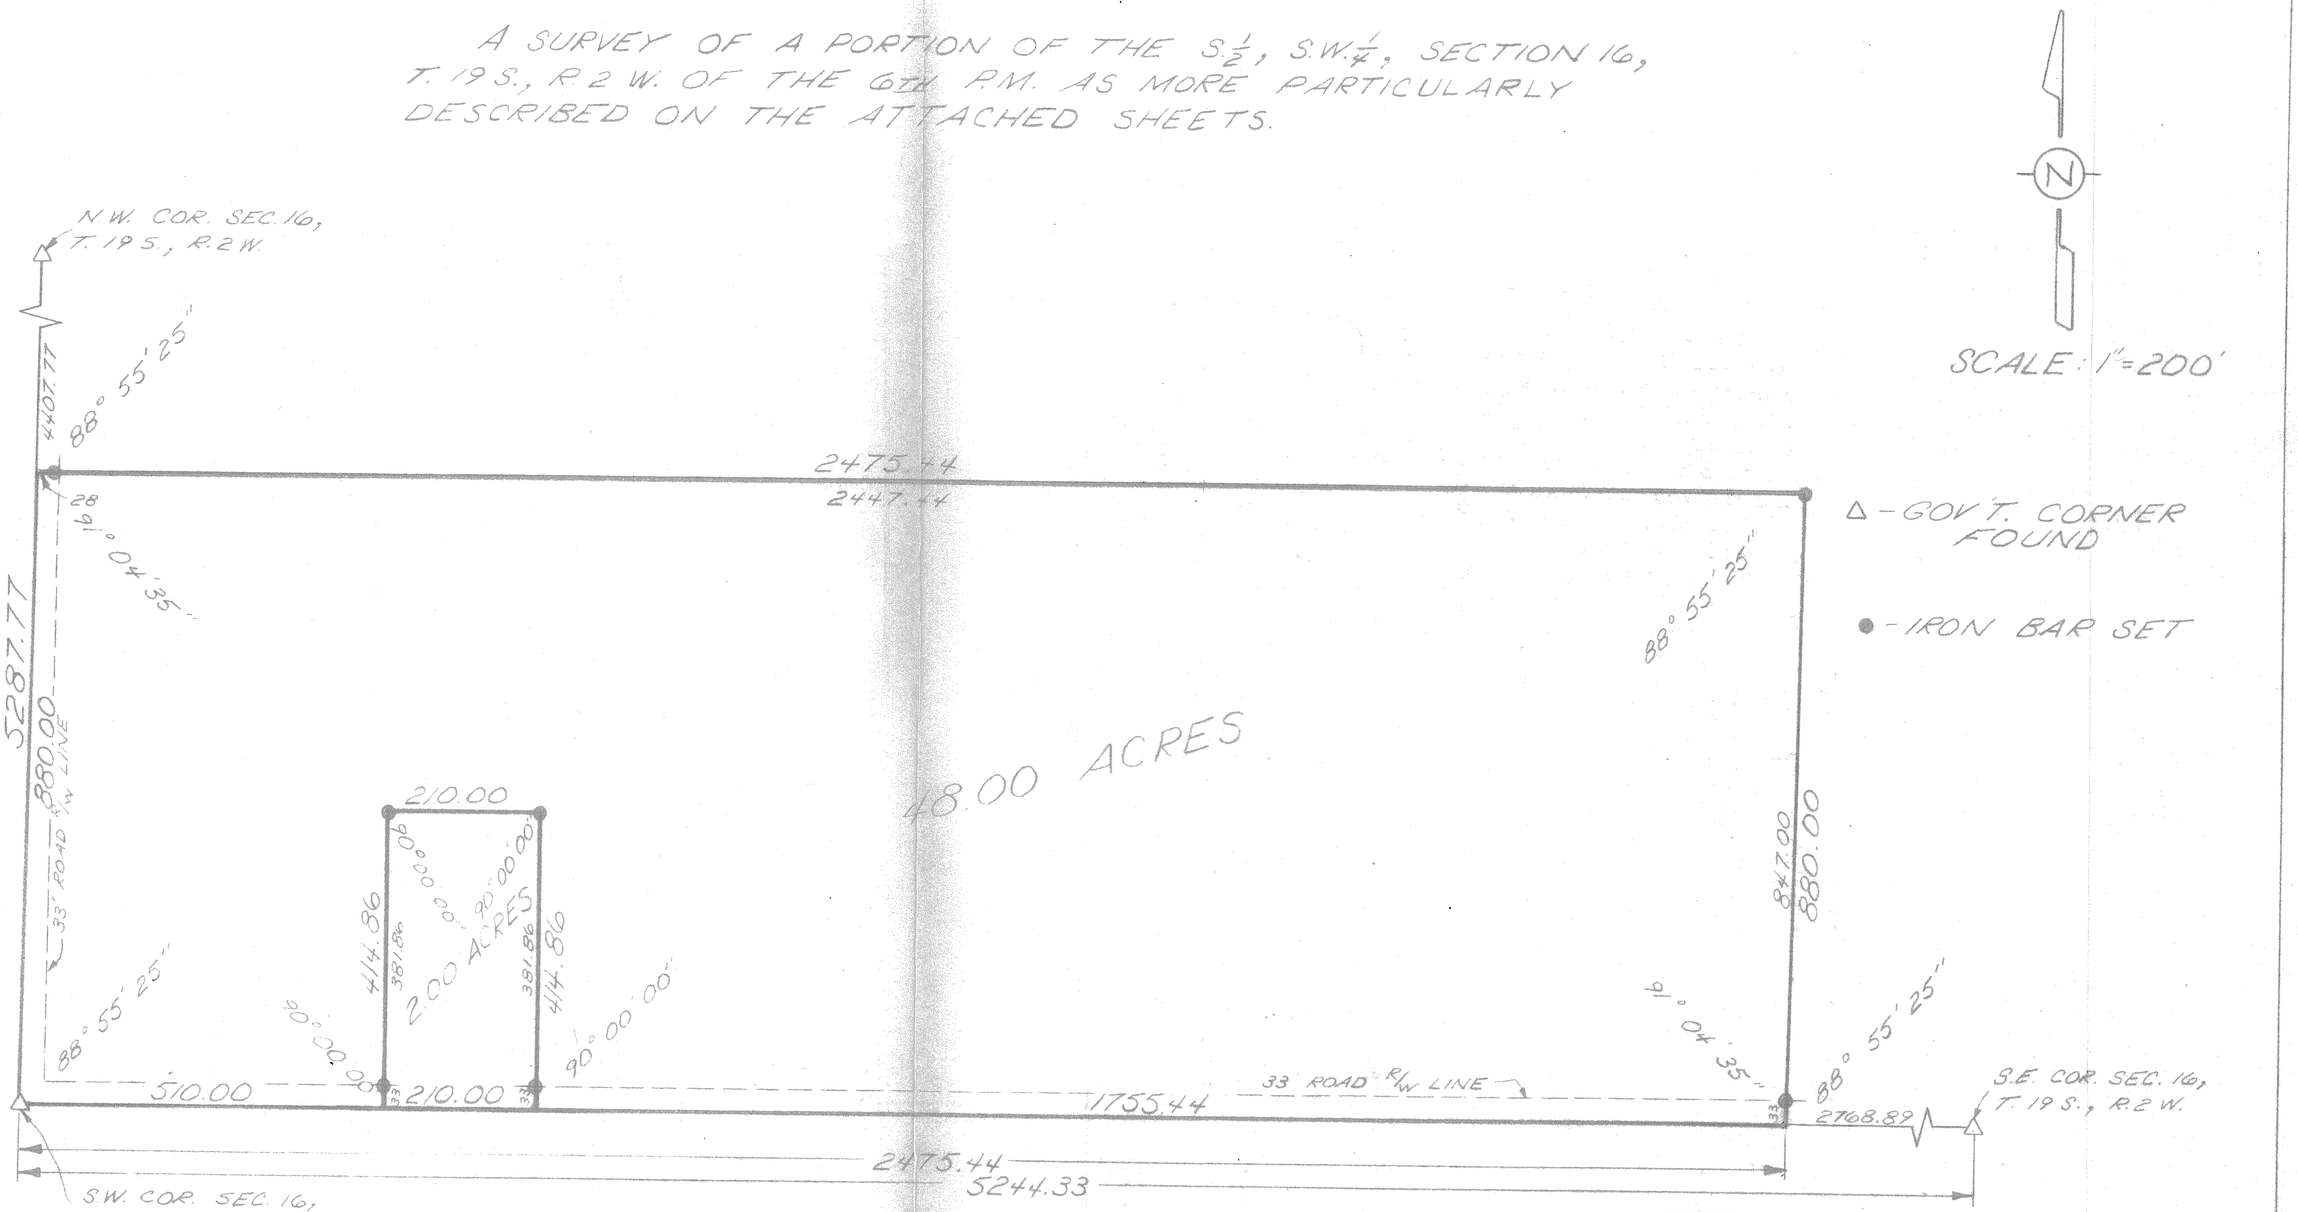


DANIEL E. GARBER
REGISTERED
LS-683
KANSAS
LAND SURVEYOR

I HEREBY CERTIFY THIS PLAT TO BE A TRUE, CORRECT, AND COMPLETE REPRESENTATION OF THE PROPERTY DESCRIBED ABOVE AND ON THE ATTACHED SHEETS, AS SURVEYED BY ME, THIS 29TH DAY OF SEPTEMBER, 1979.

Daniel E. Garber

| | | |
|---|---|---|
| SURVEY FOR: ORMAND KOEHN | | |
| BY: GARBER SURVEYING SERVICE<br>217 E. FIRST AVE., SUITE 9<br>HUTCHINSON, KANSAS 67570 | | |
| SCALE: 1"=200' | DATE: 9-29-79 | PROJ. NO. G79-72 |