http://www.adultpdf.com
Created by TIFF To PDF trial version, to remove this mark, please register this software.

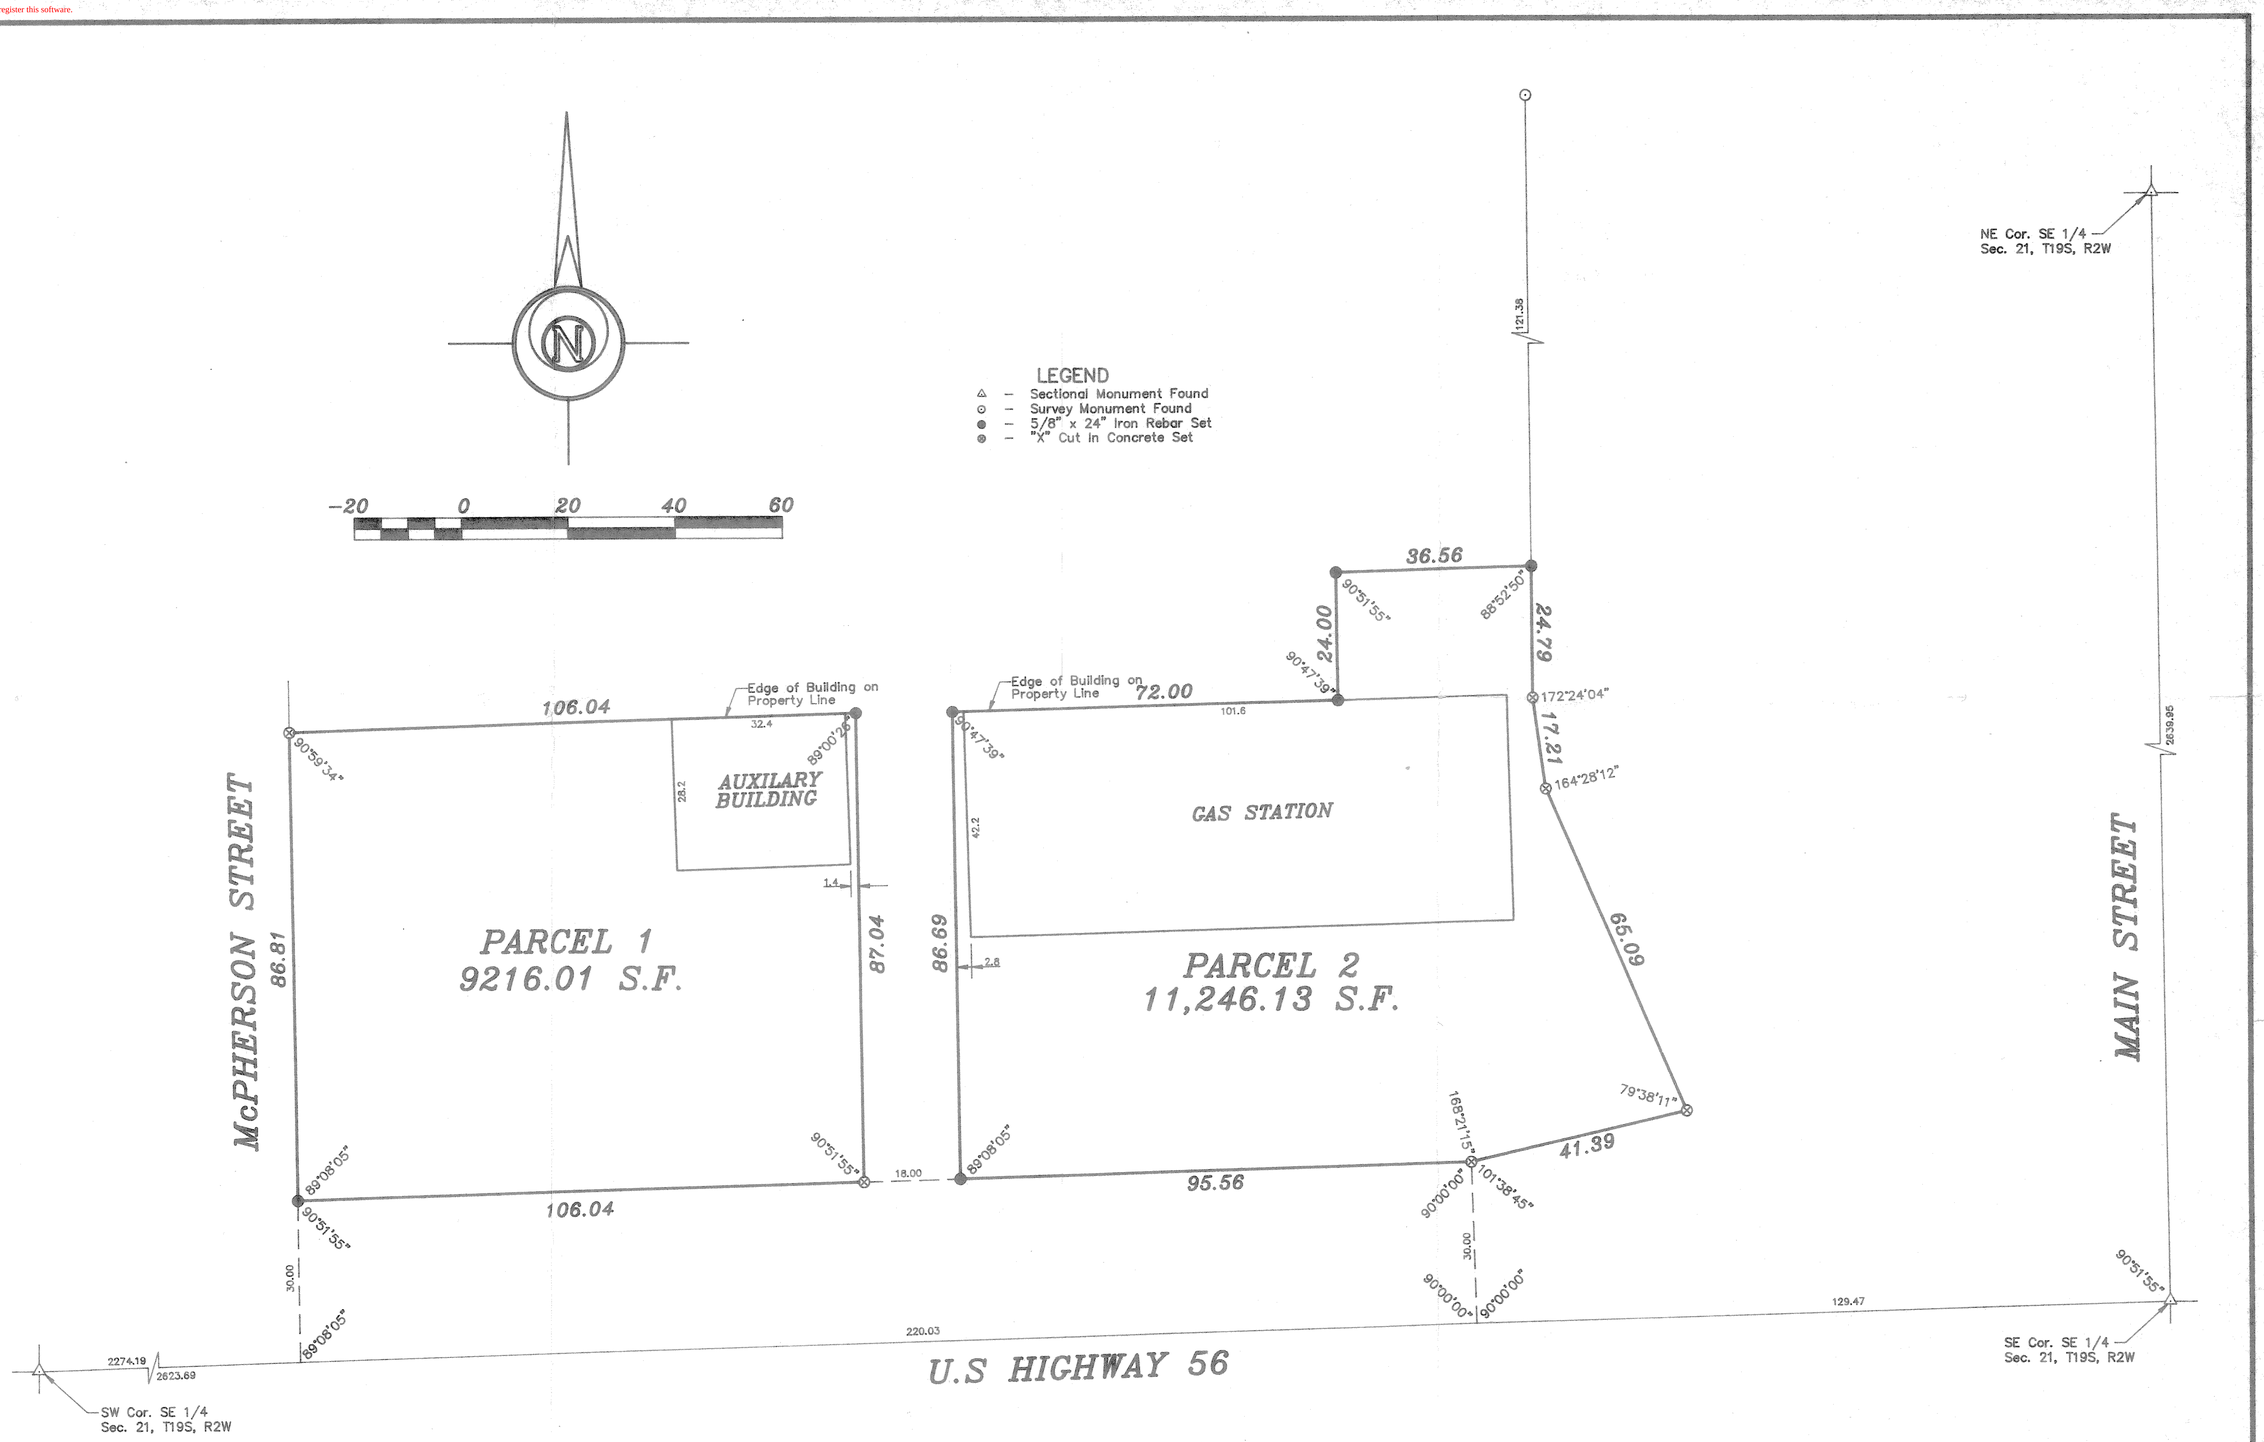

SURVEYOR'S CERTIFICATE:

I hereby certify this plat to be a true, correct and complete representation of the property described on attached sheets, as surveyed under my supervision, this 14th day of July, 1993.

Daniel E. Garber RLS #683

DANIEL E. GARBER REGISTERED KANSAS LAND SURVEYOR 683

JAKE KOEHN

GARBER SURVEYING SERVICE, P.A.

CSS

423 WEST FIRST AVENUE
HUTCHINSON, KANSAS 67501
316-665-7032

A PORTION OF THE SE 1/4 SECTION 21, T19S, R2W

Drawn By: TJK	Checked By: DEG
Scale: 1"=20'	Job No.: G93-369
Date: 07/14/1993	Sheet 1 of 1 Sheets