http://www.adultpdf.com
Created by TIFF To PDF trial version, to remove this mark, please register this software.

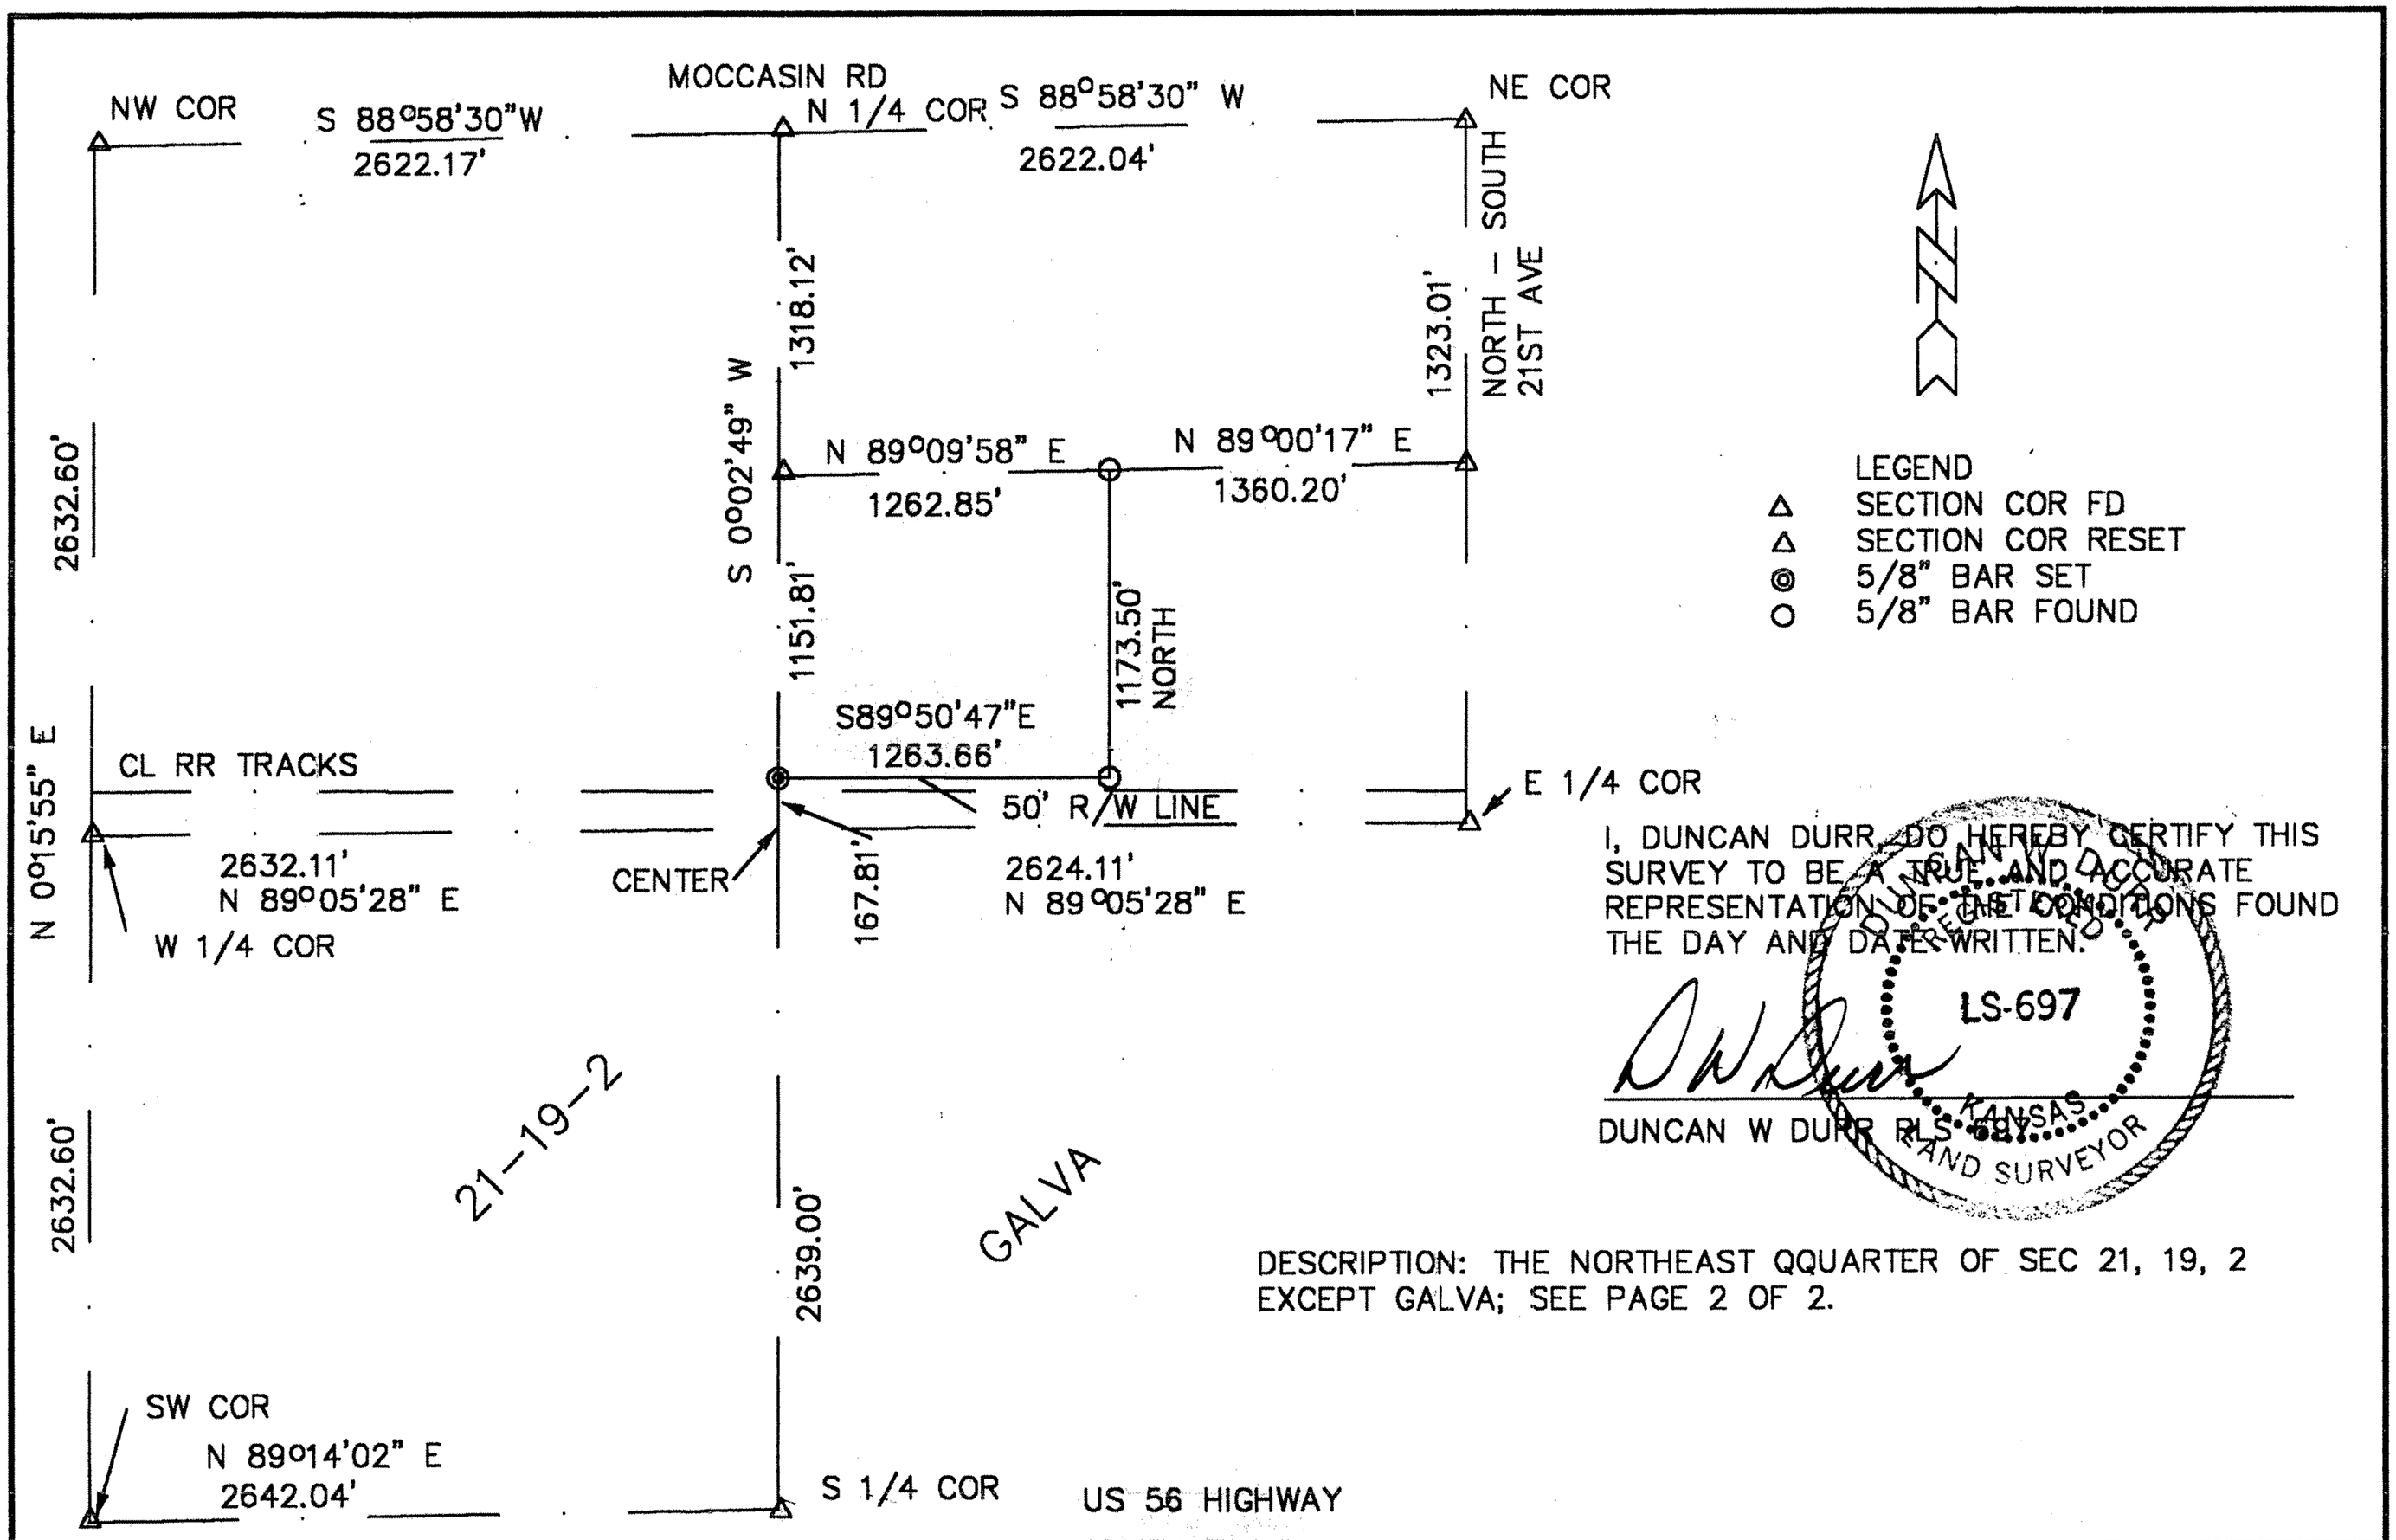

I, DUNCAN DURR, DO HEREBY CERTIFY THIS SURVEY TO BE A TRUE AND ACCURATE REPRESENTATION OF THE CONDITIONS FOUND THE DAY AND DATE WRITTEN.

DUNCAN W DURR PLS 697

LS-697 KANSAS LAND SURVEYOR

DESCRIPTION: THE NORTHEAST QQUARTER OF SEC 21, 19, 2 EXCEPT GALVA; SEE PAGE 2 OF 2.

DRAWN BY: DURR DATE: 3-1-99 DWG. NO.: 99021 APPROVED BY:	REVISIONS	PROJECT 99021 TRACT IN 21-19-2 McPHERSON CO KS FOR: ROBERT BALDWIN	SHT. NAME DURR ENGINEERING 525 HOWARD HUTCHINSON, KS 67501 316-663-9613	SHT. NO. 1 OF 2