http://www.adultpdf.com
Created by TIFF To PDF trial version, to remove this mark, please register this software.

Part of N½.SE¼, Sec. 21., T.19.S., R.2.W.,6th. P. M.

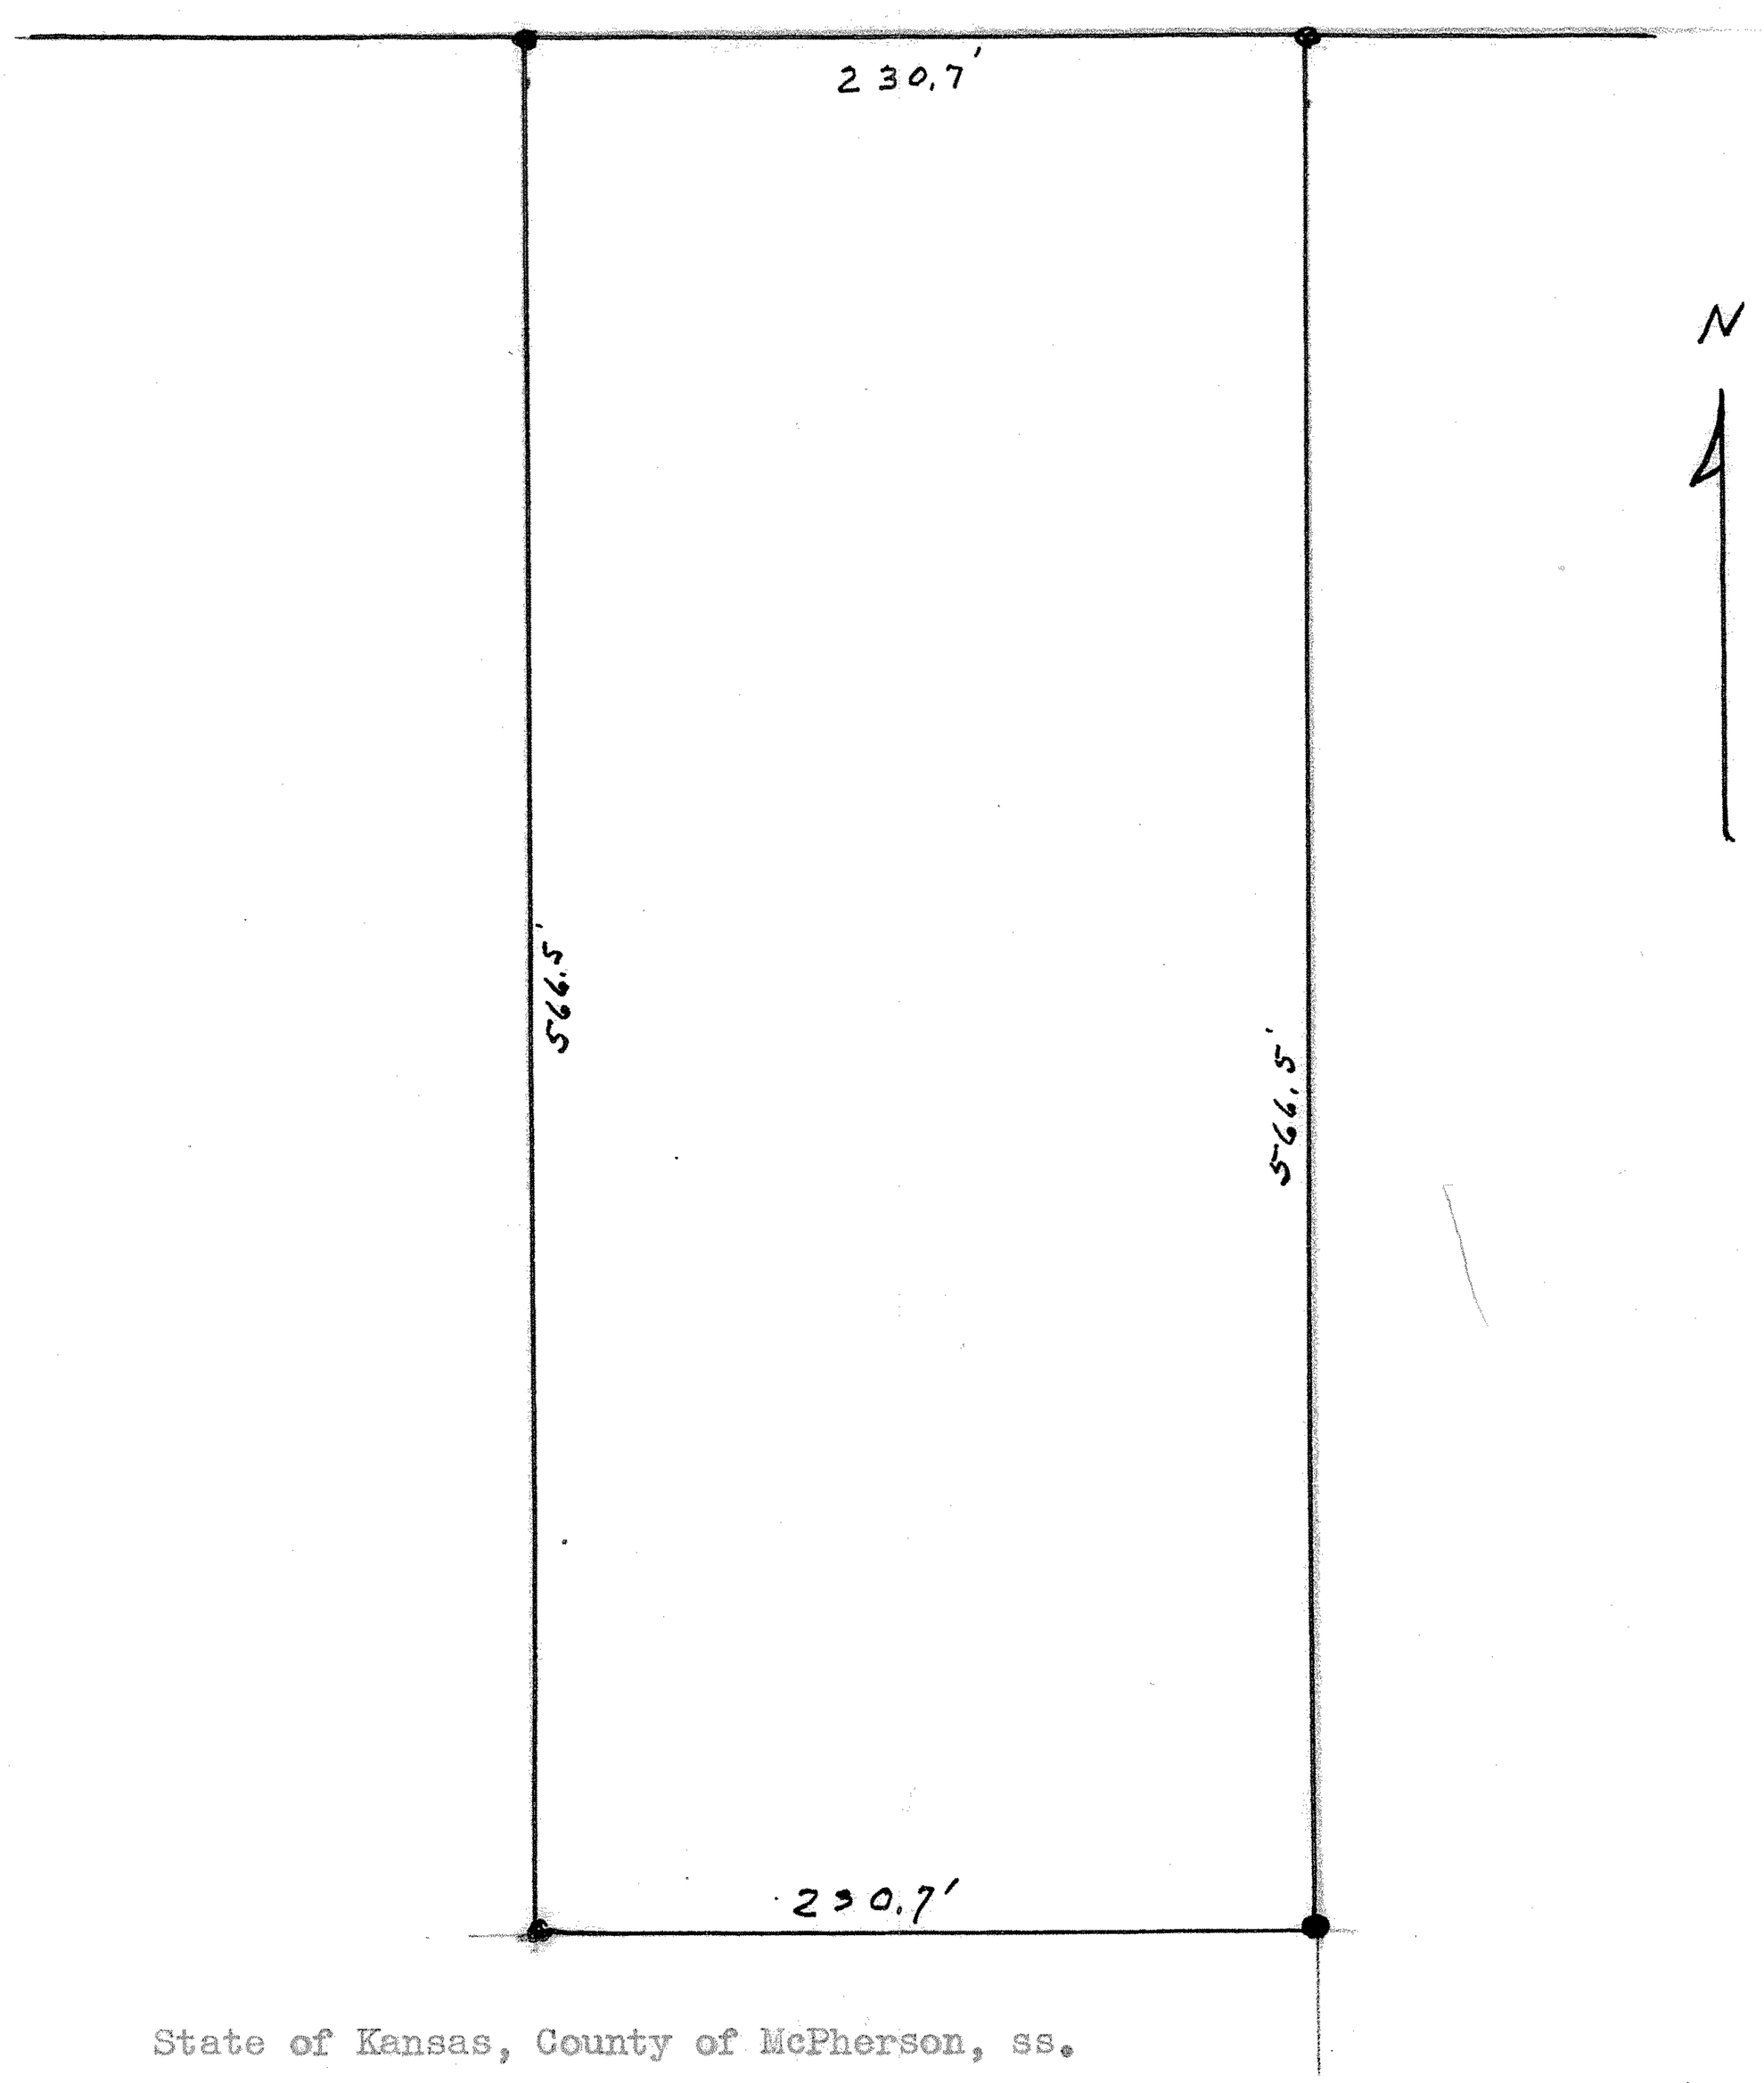

State of Kansas, County of McPherson, ss.

I, G.D.Johnson, Licensed Civil Engineer of the State of Kansas, do hereby certify that I did on the 16th. day of October, 1959 survey the following property.

Part of the North Half, of Southeast Quarterof Sec. 21. T. 19.S., R.2.W. of 6th. P. M. containing three (3) Acres more or less. Beginning 300 ft. west of west line of Santa Fe Street and 566.5 South of the A, T. & S. F. Railway Right of Way on the west line of the City Limits of the City of Galva, Kansas, Thence north along said line of City Limits 566.5 ft. to south line of said Railway Right of way, thence west 230.7 ft.along said Right of Way, thence south 566.5 ft., thence east 230.7 ft. to place of beginning.

I also certify that accompanying plat is a true exhibit of said survey.

G.D. Johnson

MICROFILM