http://www.adultpdf.com
Created by TIFF To PDF trial version, to remove this mark, please register this software.

PLAT OF SURVEY

HELLER BOUNDARY SURVEYS

WILLIAM B. HELLER, R.L.S.~734 N. 1ST.ST., LINDSBORG, KS. 67456
HOME PHONE: 1-785-227-2759 ~ CELLULAR: 1-785-227-5279

ROY LEE & BENITA RIERSON
401 E. JOHN ST.
GALVA, KANSAS 67443

DECEMBER 9, 2002

PARCELS #1 & #2, LOCATED IN: N.W. 1/4,
SECTION 22, TOWNSHIP 19 SOUTH, RANGE 2 WEST

LEGEND
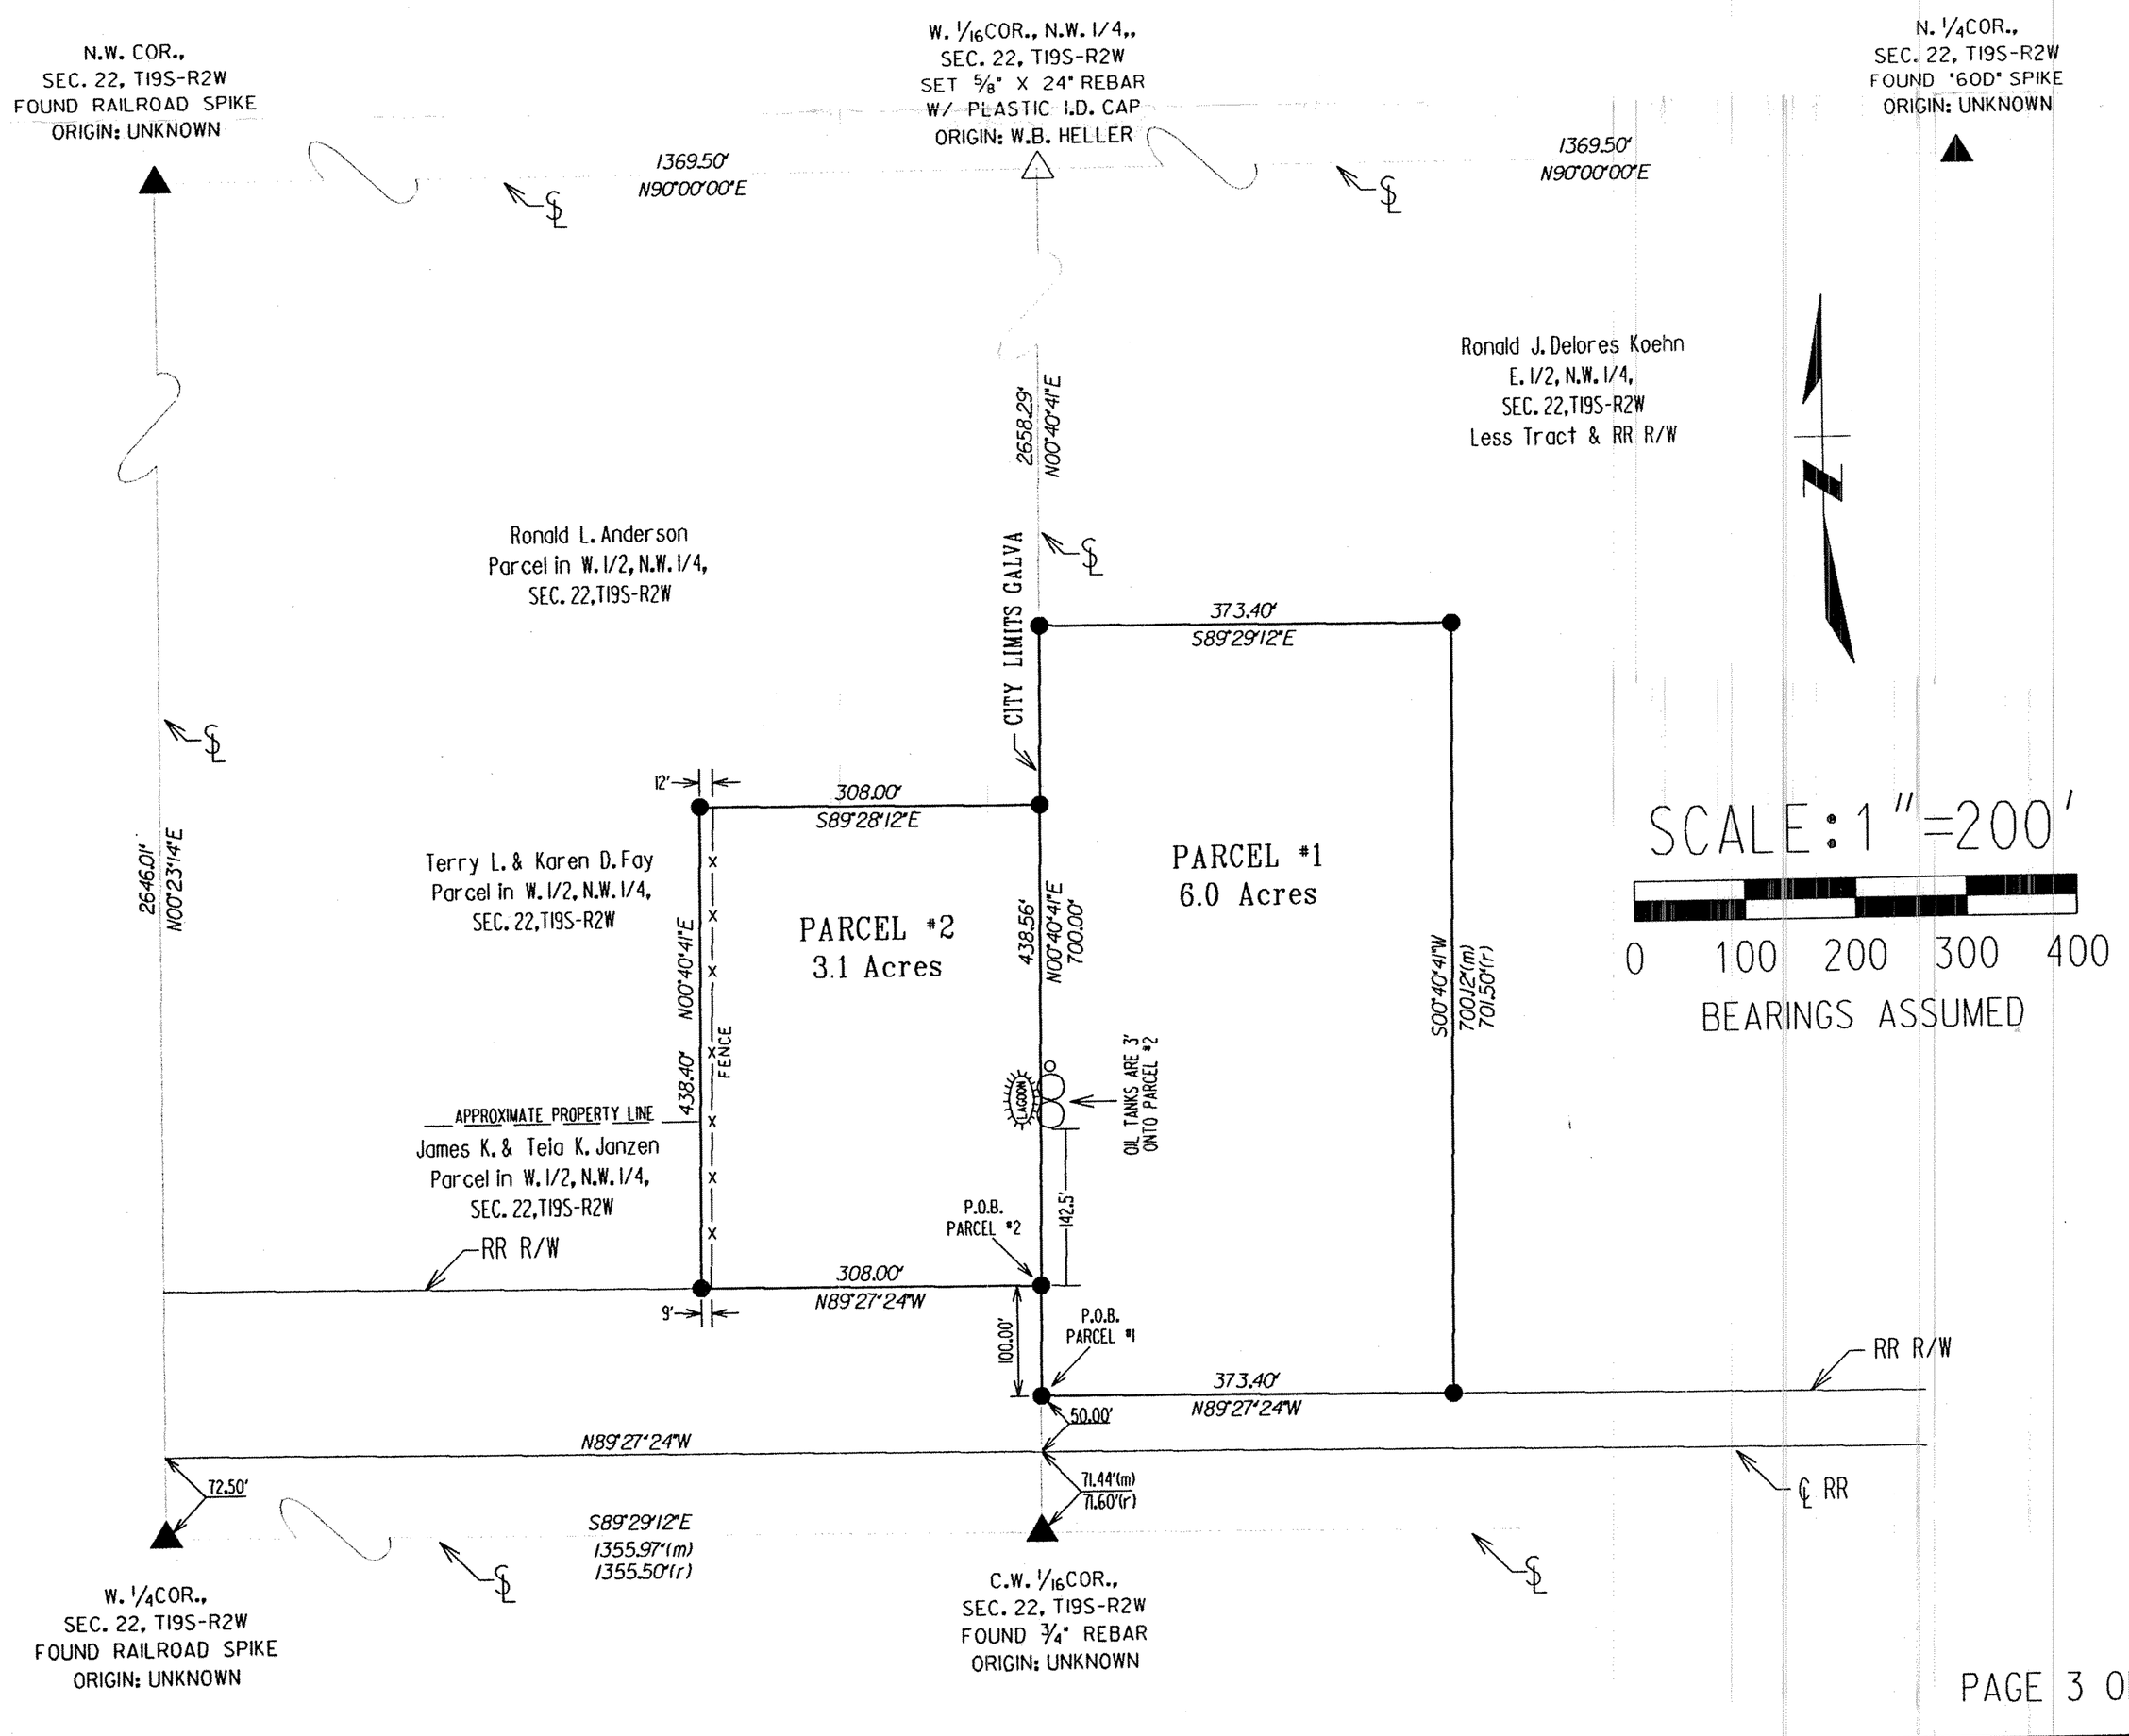
▲ = SECTION CORNER MONUMENT FOUND
△ = SECTION CORNER SET
● = 1/2" X 24' REBAR W/ PLASTIC CAP SET
R/W = RIGHT OF WAY
℄ = SECTION LINE
℄ RR = CENTER LINE RAILROAD
P.O.B. = POINT OF BEGINNING
(r) = RECORDED MEASUREMENT
(m) = MEASURED MEASUREMENT
RR R/W = RAILROAD RIGHT OF WAY