http://www.adultpdf.com
Created by TIFF To PDF trial version, to remove this mark, please register this software.

SURVEY IN THE NW¼ SECTION
26-T19S-R2W

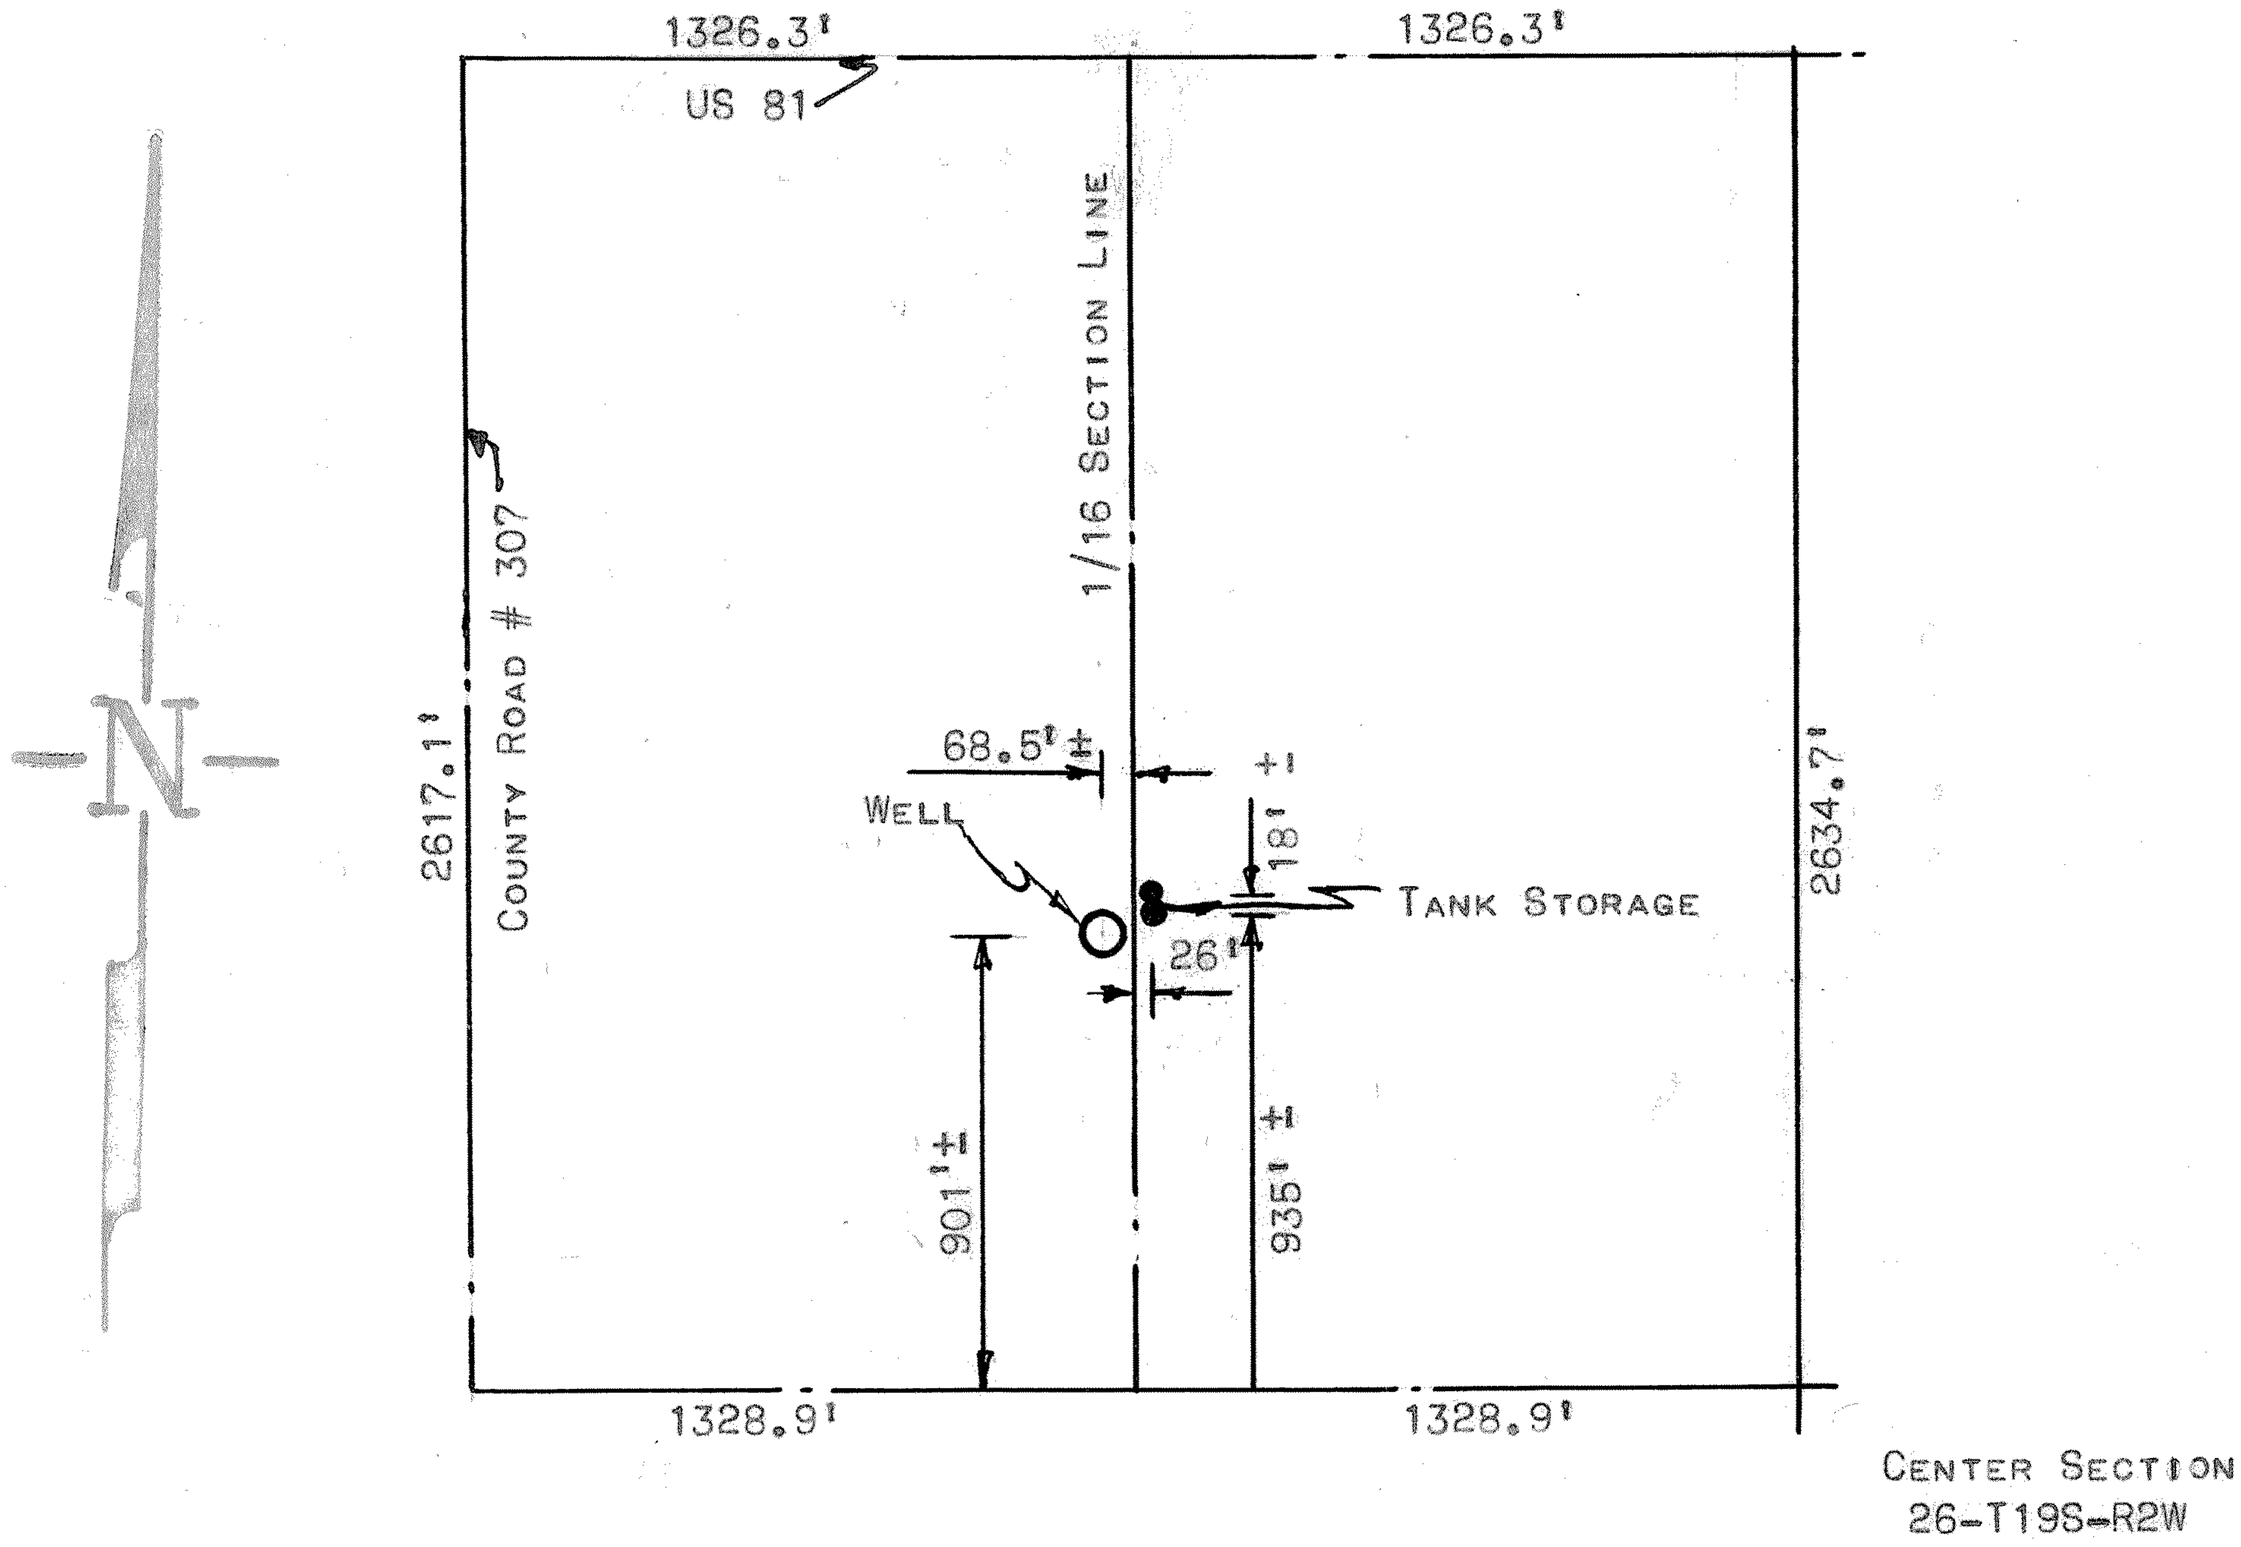

STATE OF KANSAS)
COUNTY OF MCPHERSON) SS

I, FRANCIS D. WAGNER, COUNTY ENIGNEER OF MCPHERSON COUNTY KANSAS, DO HEREBY CERTIFY THAT I DID CAUSE TO BE DONE ON THE 28TH DAY OF MARCH, 1956 A SURVEY TO DETERMINE THE LOCATION OF AN OPERATING, WELL AND TANK STORAGE UNITS IN THE NW¼ OF SECTION 26, T19S, R2W AS SHOWN ON ACCOMPANYING PLAT, I ALSO CERTIFY THAT THE ACCOMPANYING PLAT IS A TRUE EXHIBIT OF SAID SURVEY.

Francis D. Wagner

APRIL 4, 1956

FRANCIS D. WAGNER
COUNTY ENGINEER

MICROFILM
MICROFILM