http://www.adultpdf.com
Created by ADT To PDF trial version, to remove this mark, please register this software.

SURVEY FOR: John Fattig
DESCRIPTION: A portion of the Southeast Quarter of Section 26, Township 19 South, Range 2 West of the 6th Principal Meridian as described on the attached sheets.

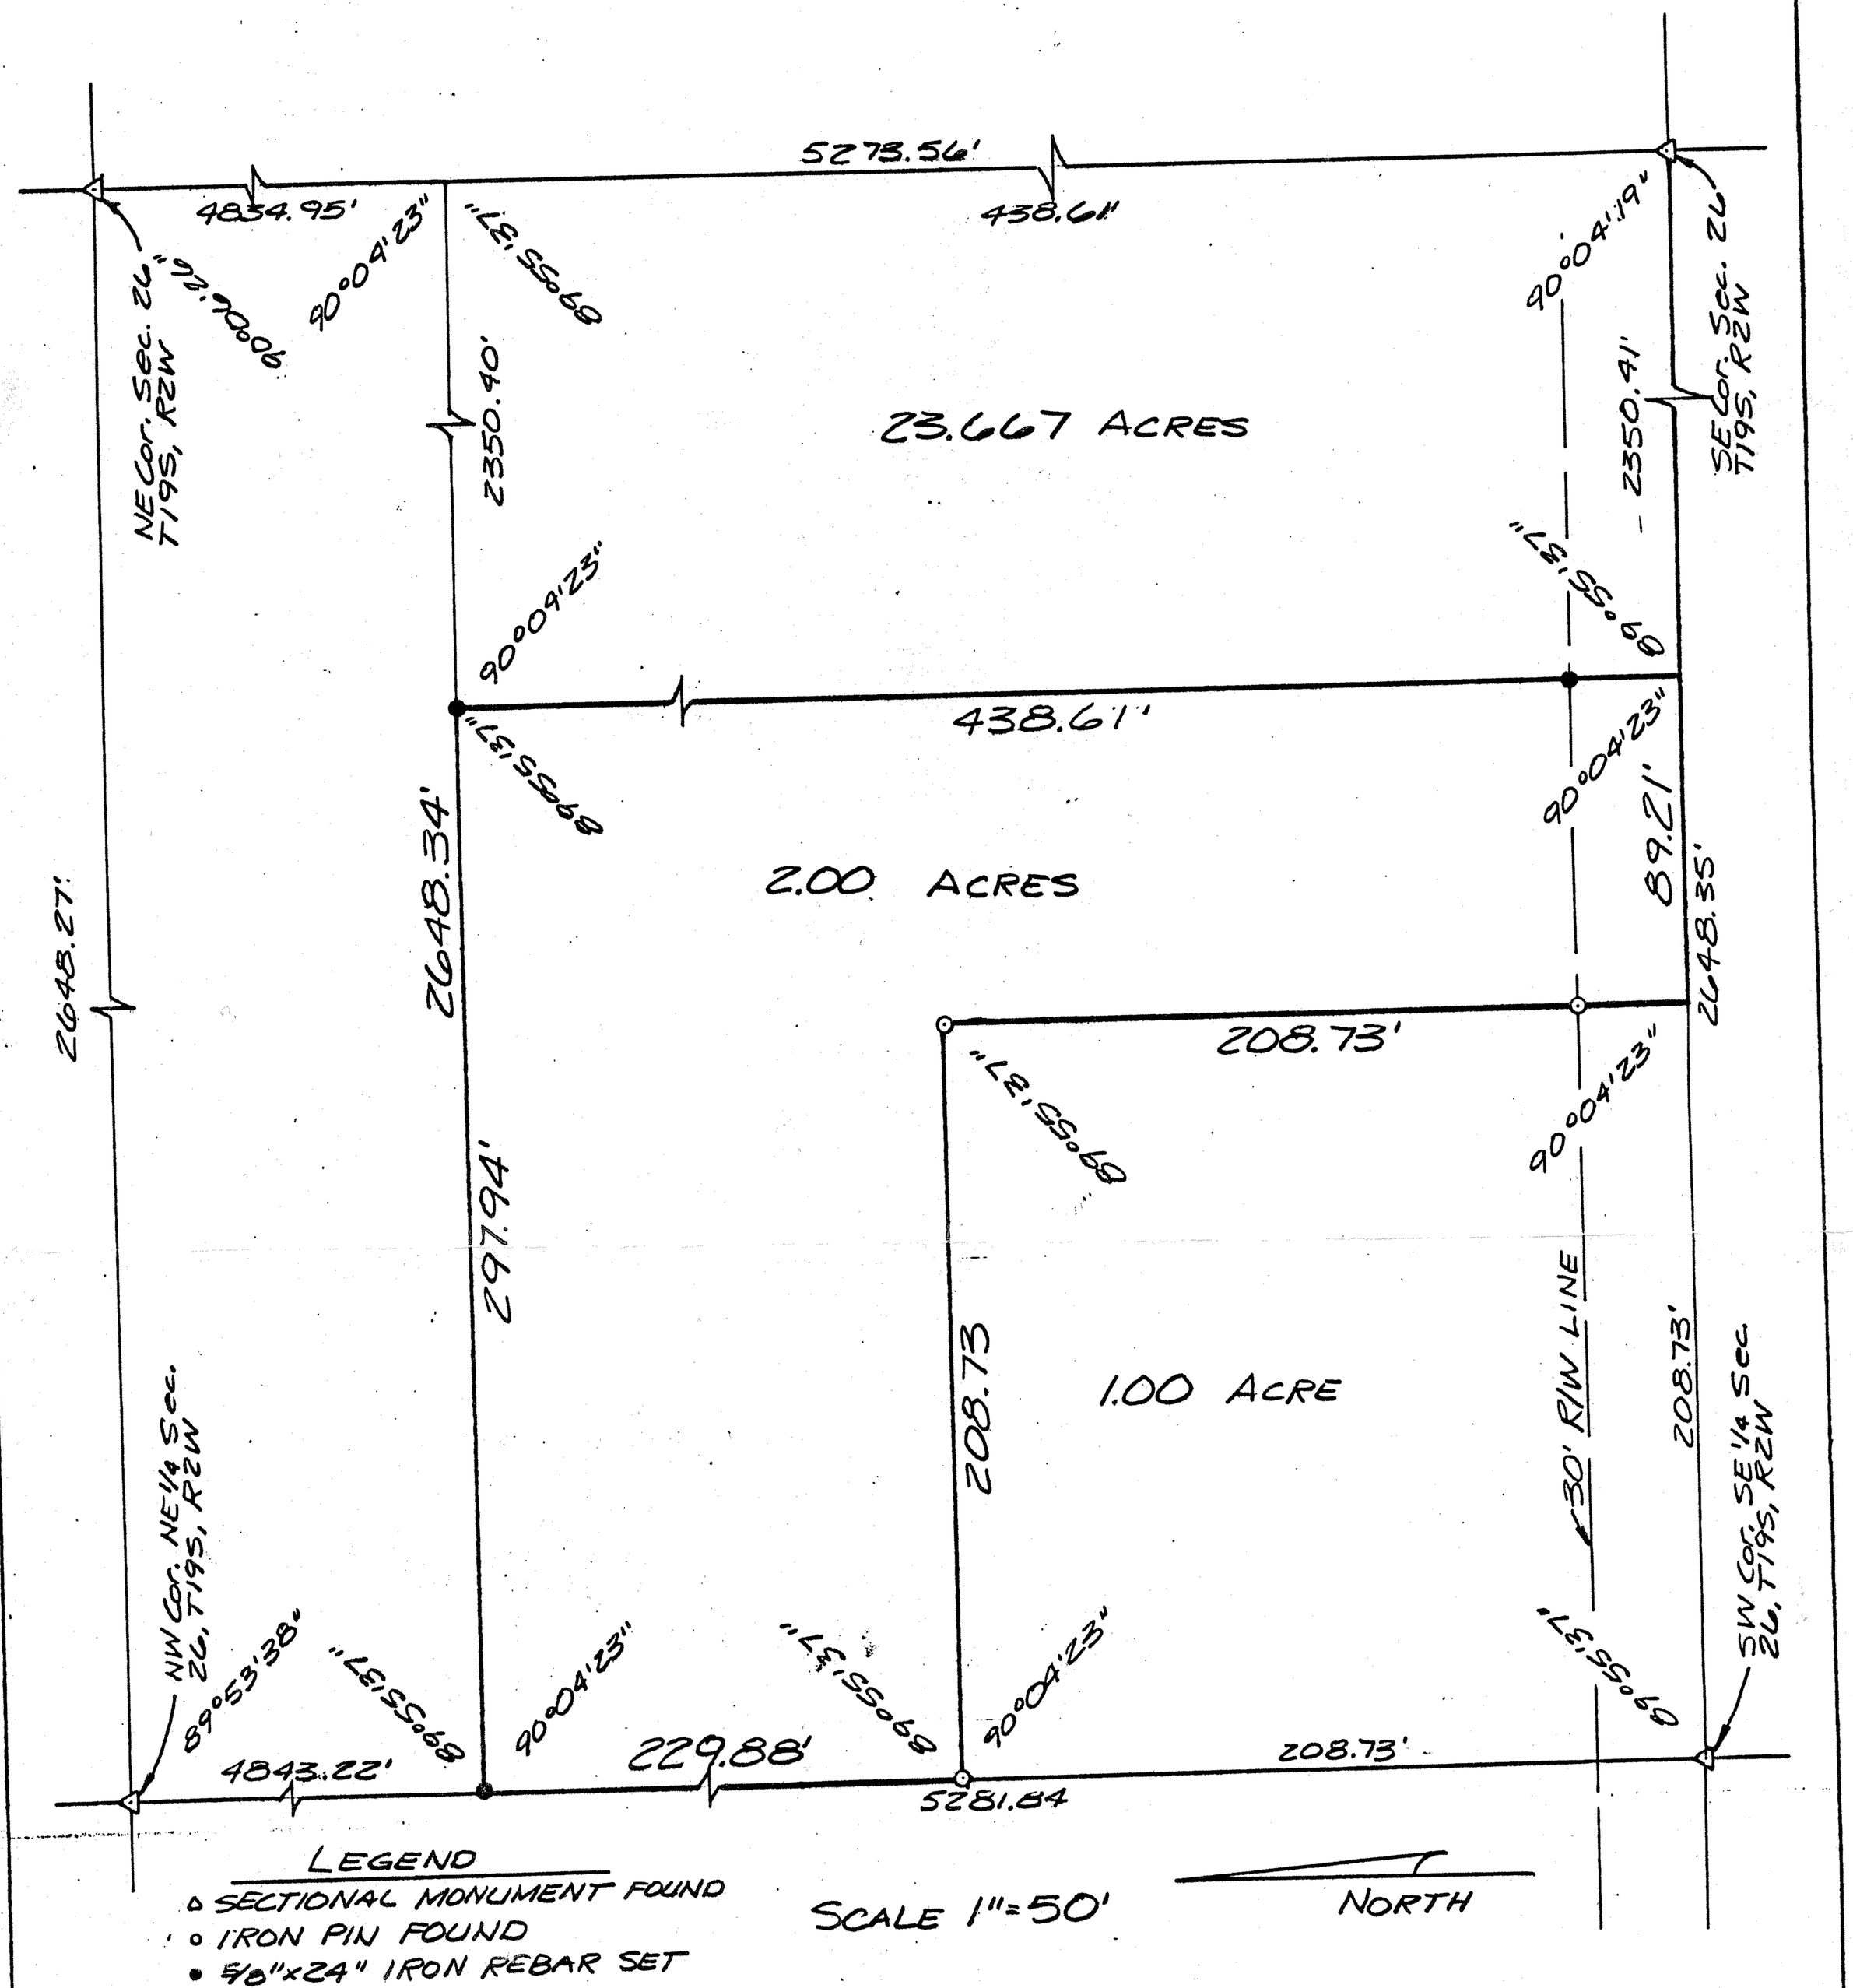

SURVEYOR'S CERTIFICATE:
I hereby certify this plat to be a true, correct and complete representation of the property described above and on the attached sheets as surveyed under my supervision, this 17th of July, 1987.

Daniel E. Garber RLS #683

DANIEL E. GARBER REGISTERED LS-683 KANSAS LAND SURVEYOR

SURVEY FOR: John Fattig	
BY: Garber Surveying Service, P.A. 217 East 1st, Suite 16 Hutchinson, KS 67501 316-665-7032	
PROJ NO: G87-360	DATED: 7-17-87