http://www.adultpdf.com
Created by TIFF To PDF trial version, to remove this mark, please register this software.

PLAT OF SURVEY

HELLER BOUNDARY SURVEYS

WILLIAM B. HELLER, R.L.S.~734 N. 1ST.ST., LINDSBORG, KS. 67456
HOME PHONE: 1-785-227-2759 ~ CELLULAR: 1-785-227-5279
e-mail: wheller@ks-usa.net

SURVEY FOR:
Ted & Marlys Voran
1851 Hwy. 56
McPherson, KS 67460
February 17, 2004

PARCELS IN N. 1/2,
SECTION 30, TOWNSHIP 19 SOUTH-RANGE 2 WEST

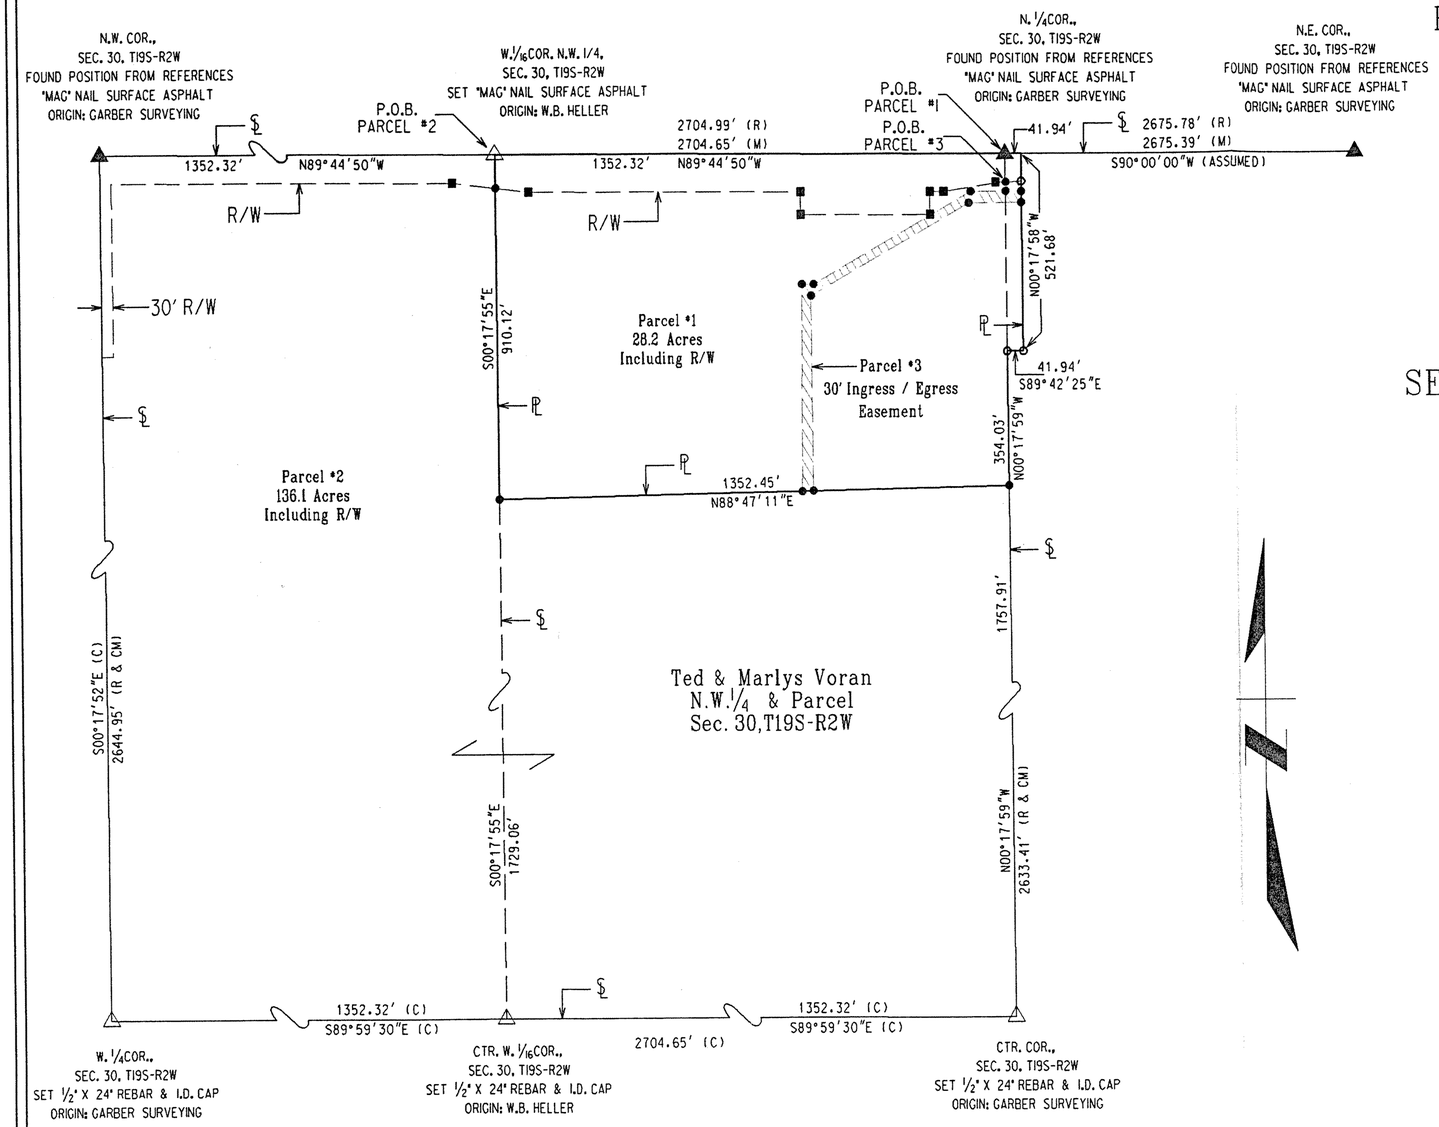

LEGEND

- ▲ = SECTION CORNER MONUMENT FOUND
- △ = SECTION CORNER MONUMENT SET
- • = 1/2" X 24' REBAR W/ PLASTIC CAP SET
- ∘ = 5/8" REBAR FOUND
- P.O.B. = POINT OF BEGINNING
- R/W = RIGHT OF WAY
- ℙ = PROPERTY LINE
- ℒ = SECTION LINE
- (CM) = CALCULATED MEASURED
- (M) = MEASURED
- (R) = RECORD
- ▪ = R/W POSITION ON US-56 HWY.
- = 30' INGRESS/EGRESS EASEMENT

SCALE: 1"=400'

0 200 400 600 800

BEARINGS ASSUMED
ON THE E-W SECTION LINE
BETWEEN THE N.E. COR. & N. 1/4COR.
OF SEC. 30, T19S-R2W