http://www.adultpdf.com
Created by TIFF To PDF trial version, to remove this mark, please register this software.

A SURVEY OF A TRACT OF LAND IN THE SE1/4,
SECTION 32, T19S, R2W, MCPHERSON, KANSAS

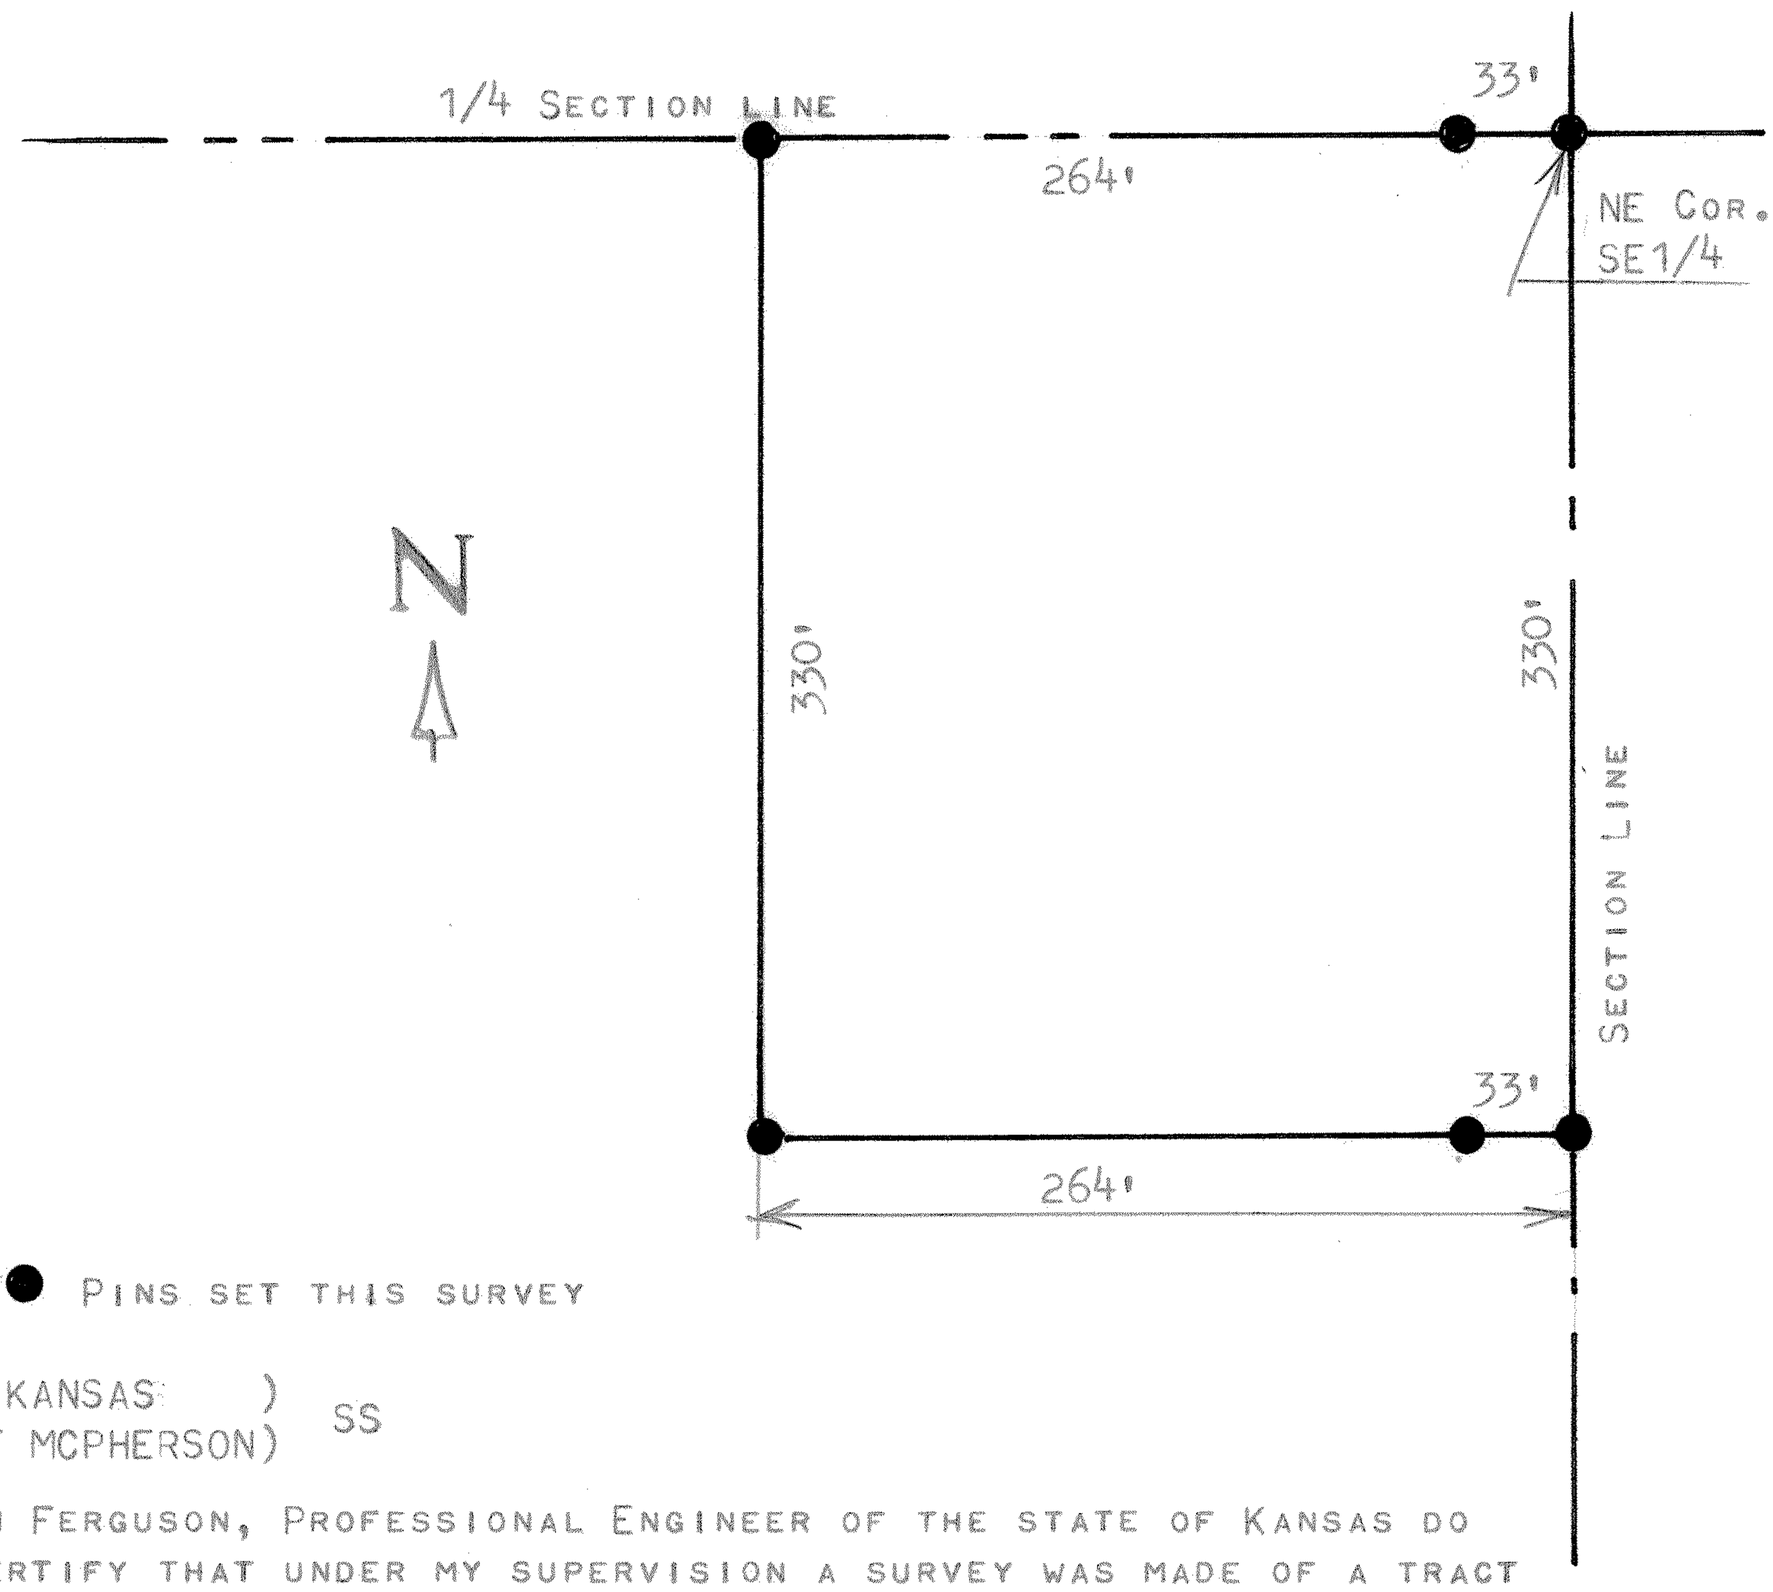

STATE OF KANSAS)
COUNTY OF MCPHERSON) SS

I, MELVIN FERGUSON, PROFESSIONAL ENGINEER OF THE STATE OF KANSAS DO HEREBY CERTIFY THAT UNDER MY SUPERVISION A SURVEY WAS MADE OF A TRACT OF LAND IN THE SE1/4, SECTION 32, T19S, R2W OF THE 6TH P.M. AND DESCRIBED AS FOLLOWS;
BEGINNING AT THE NE CORNER OF SAID SE1/4, SECTION 32, T19S, R2W;
THENCE WEST ON 1/4 SECTION LINE 264 FEET; THENCE SOUTH PARALLEL WITH SECTION LINE 330 FEET; THENCE EAST TO SECTION LINE 264 FEET; THENCE NORTH ON SECTION LINE 330 FEET TO PLACE OF BEGINNING, SAID TRACT OF LAND CONTAINS 2.0 ACRES MORE OR LESS, AND THAT THE ABOVE PLAT IS A TRUE EXHIBIT OF SAID SURVEY AS FAR AS IT IS KNOWN TO ME.

SURVEY CALLED FOR BY STEVE JOHNSON

SIGNED THIS 28th DAY OF JUNE, 1976

Melvin Ferguson
MELVIN FERGUSON
PROFESSIONAL ENGINEER
McPHERSON, KANSAS

MELVIN V. FERGUSON
LICENSED
6772
KANSAS
PROFESSIONAL ENGINEER

MICROFILM