http://www.adultpdf.com
Created by TIFF To PDF trial version, to remove this mark, please register this software.

CERTIFICATE OF SURVEY

RECEIVED FEB 0 2 1994

State of Kansas)
) ss
County of McPherson)

This is to certify and acknowledge that I, James H. Brosemer, a registered land surveyor in said County and State, surveyed and monumented the following:

LEGAL DESCRIPTION:

A tract in the SW¼ of section 35, Township 19 South, Range 2 West of the 6th P.M., described as follows: Beginning at a point on the South line of the SW¼ of said section 35, 1282.04 feet West of the Southeast corner of said SW¼; thence North 00 degrees 22 minutes 54 seconds West, 792.08 feet; thence North 88 degrees 30 minutes 46 seconds East, 270.06 feet; thence North 01 degrees 03 minutes 20 seconds West, 339.64 feet; thence South 86 degrees 00 minutes West, 341.35 feet; thence South 61 degrees 19 minutes 02 seconds West, 353.03 feet; thence South 01 degrees 03 minutes 20 seconds East, 163.32 feet; thence North 88 degrees 30 minutes 46 seconds East, 353.64 feet; thence South 00 degrees 22 minutes 54 seconds East, 791.30 feet to the South line of said SW¼; thence North 90 degrees 00 minutes East along the South line of said SW¼, 30.00 feet to the point of beginning, containing 4.9 acres and subject to easements of record.

For: Don Unruh
RR # 2 Box 136
Galva, KS 67443

James H. Brosemer LS 82
Jan. 31, 1994
312 W 10th
Florence, KS
66851
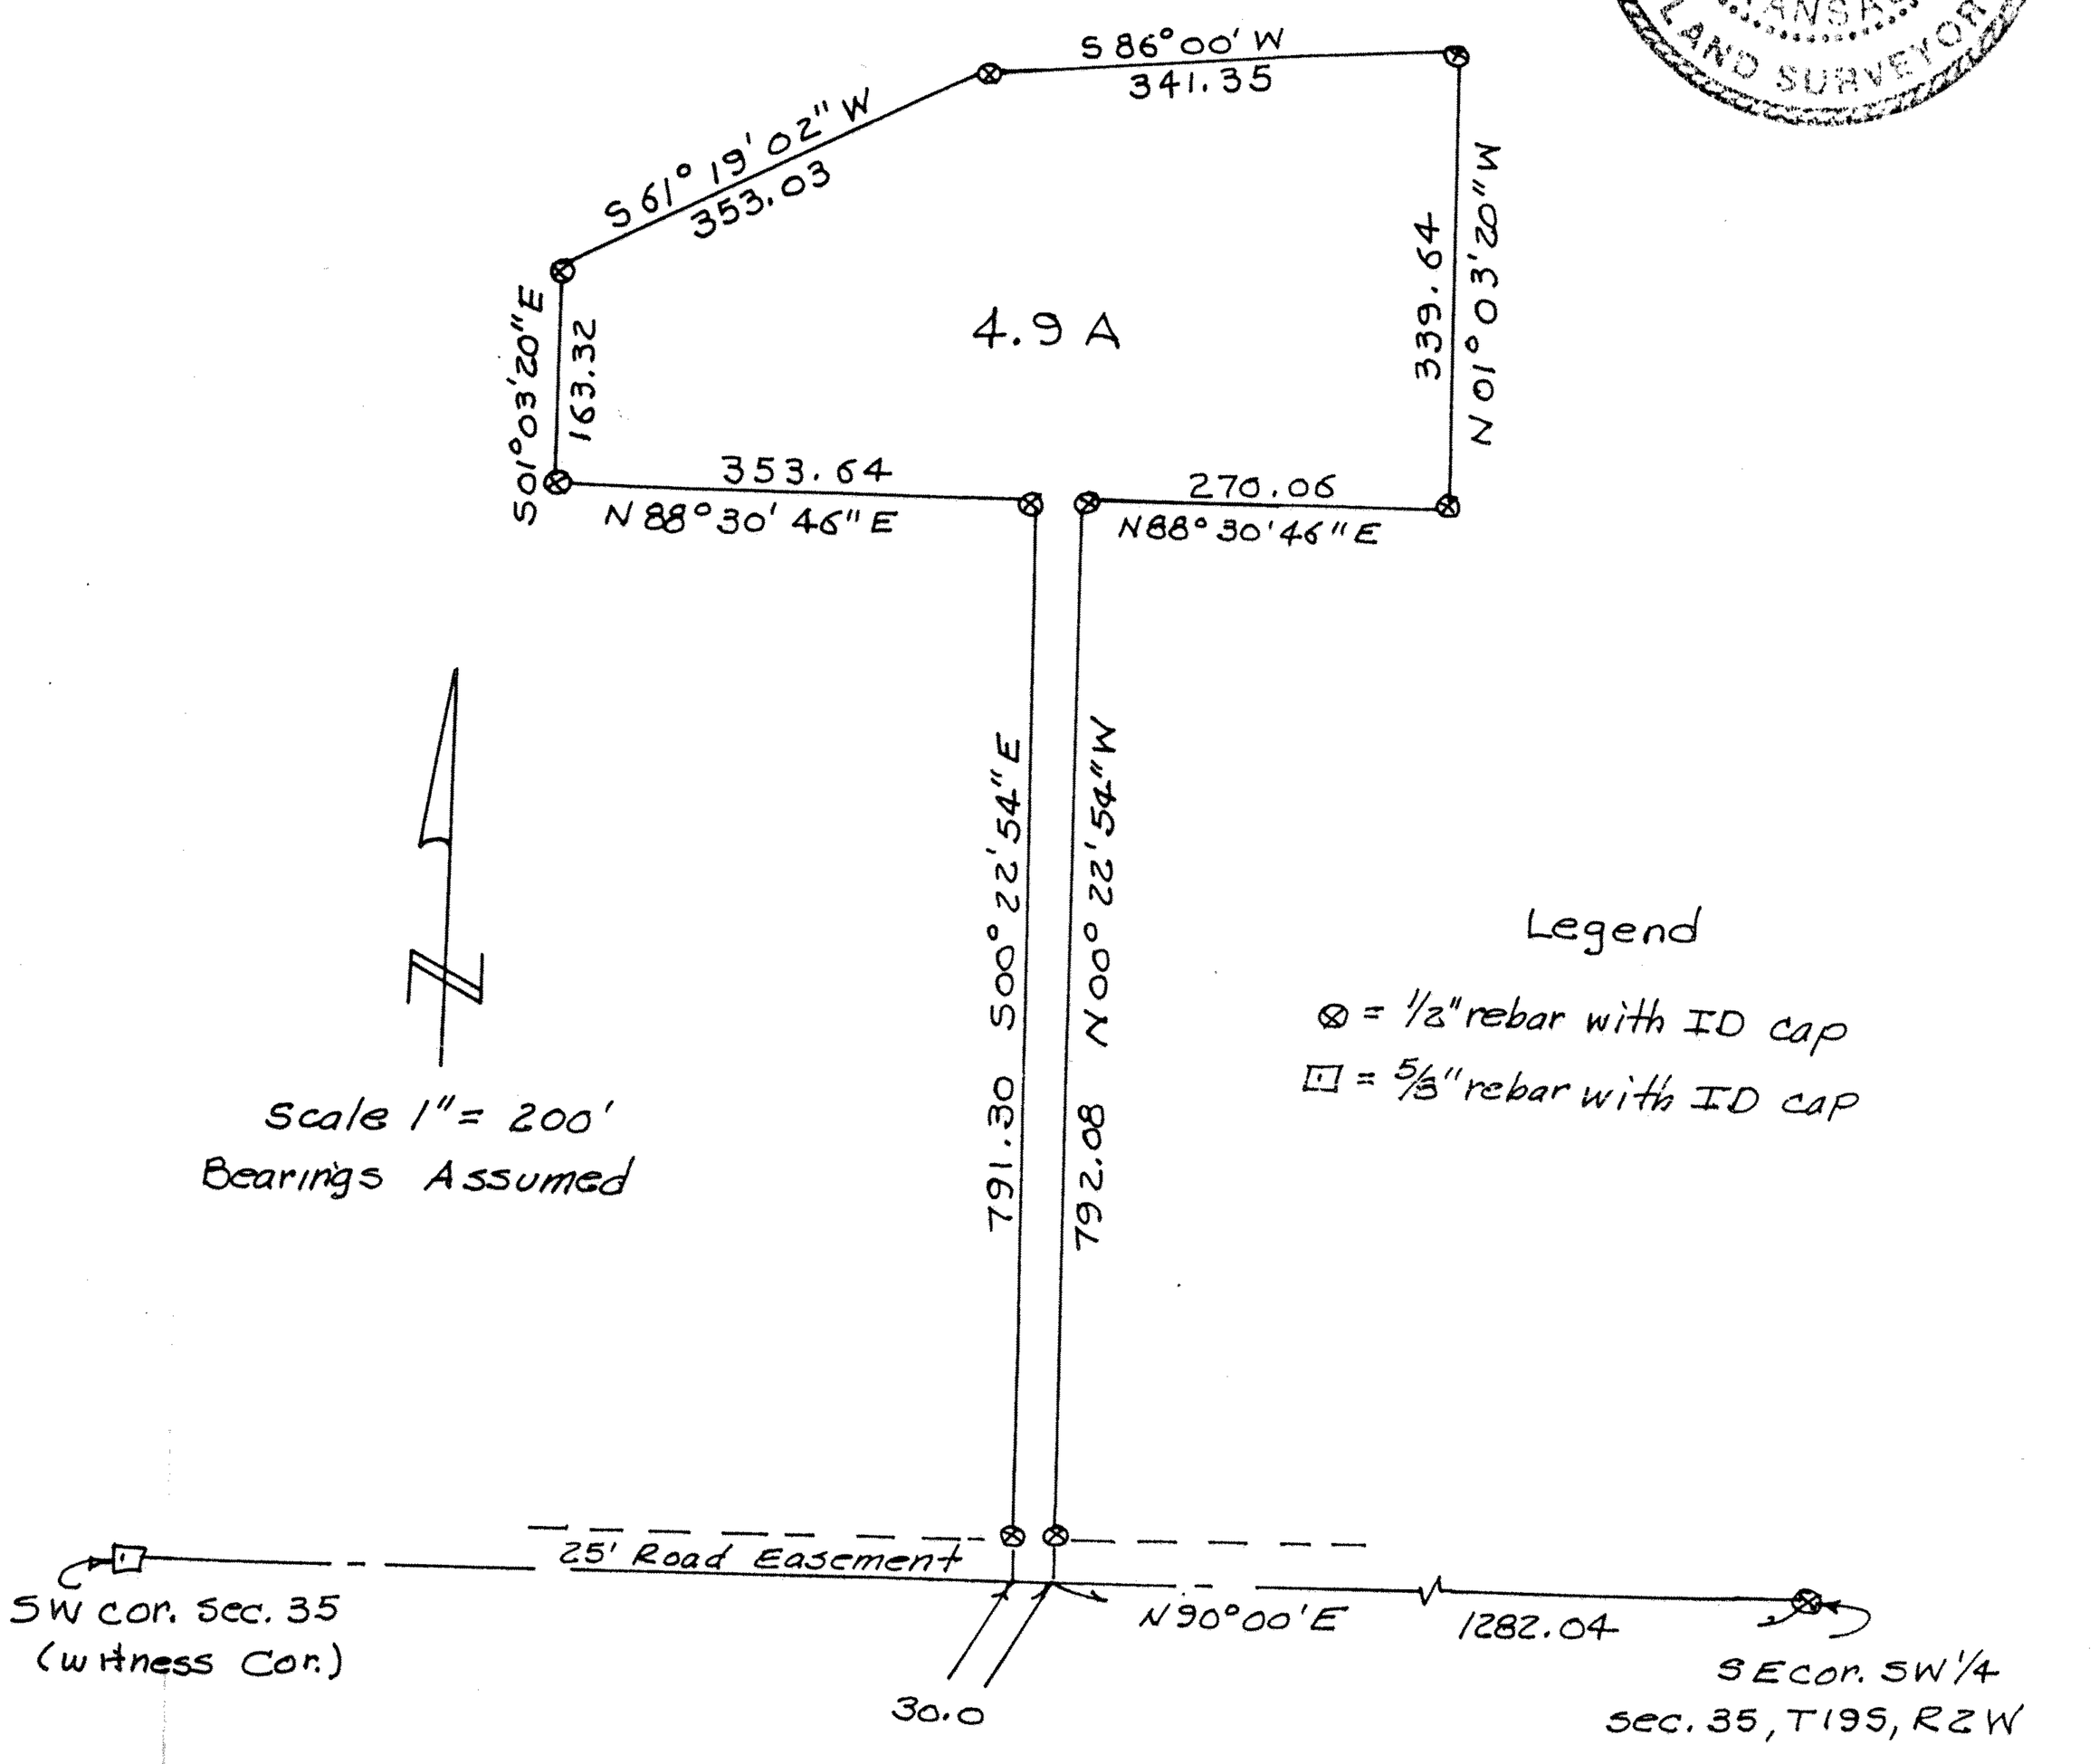
PLAT OF SURVEY