http://www.adultpdf.com
Created by TIFF To PDF trial version, to remove this mark, please register this software.

Garber Surveying Service, P.A.
217 East 1st, Suite 16 • Phone 316 665-7032
Hutchinson, Kansas 67501

PROJ. NO. G89-316

SURVEY FOR: VERNON R. BECKER
DESCRIPTION: A tract of land in the South half of the Northeast Quarter of Section 36, Township 19 South, Range 2 West of the 6th Principal Meridian in McPherson County, Kansas more particularly described on the attached sheet.

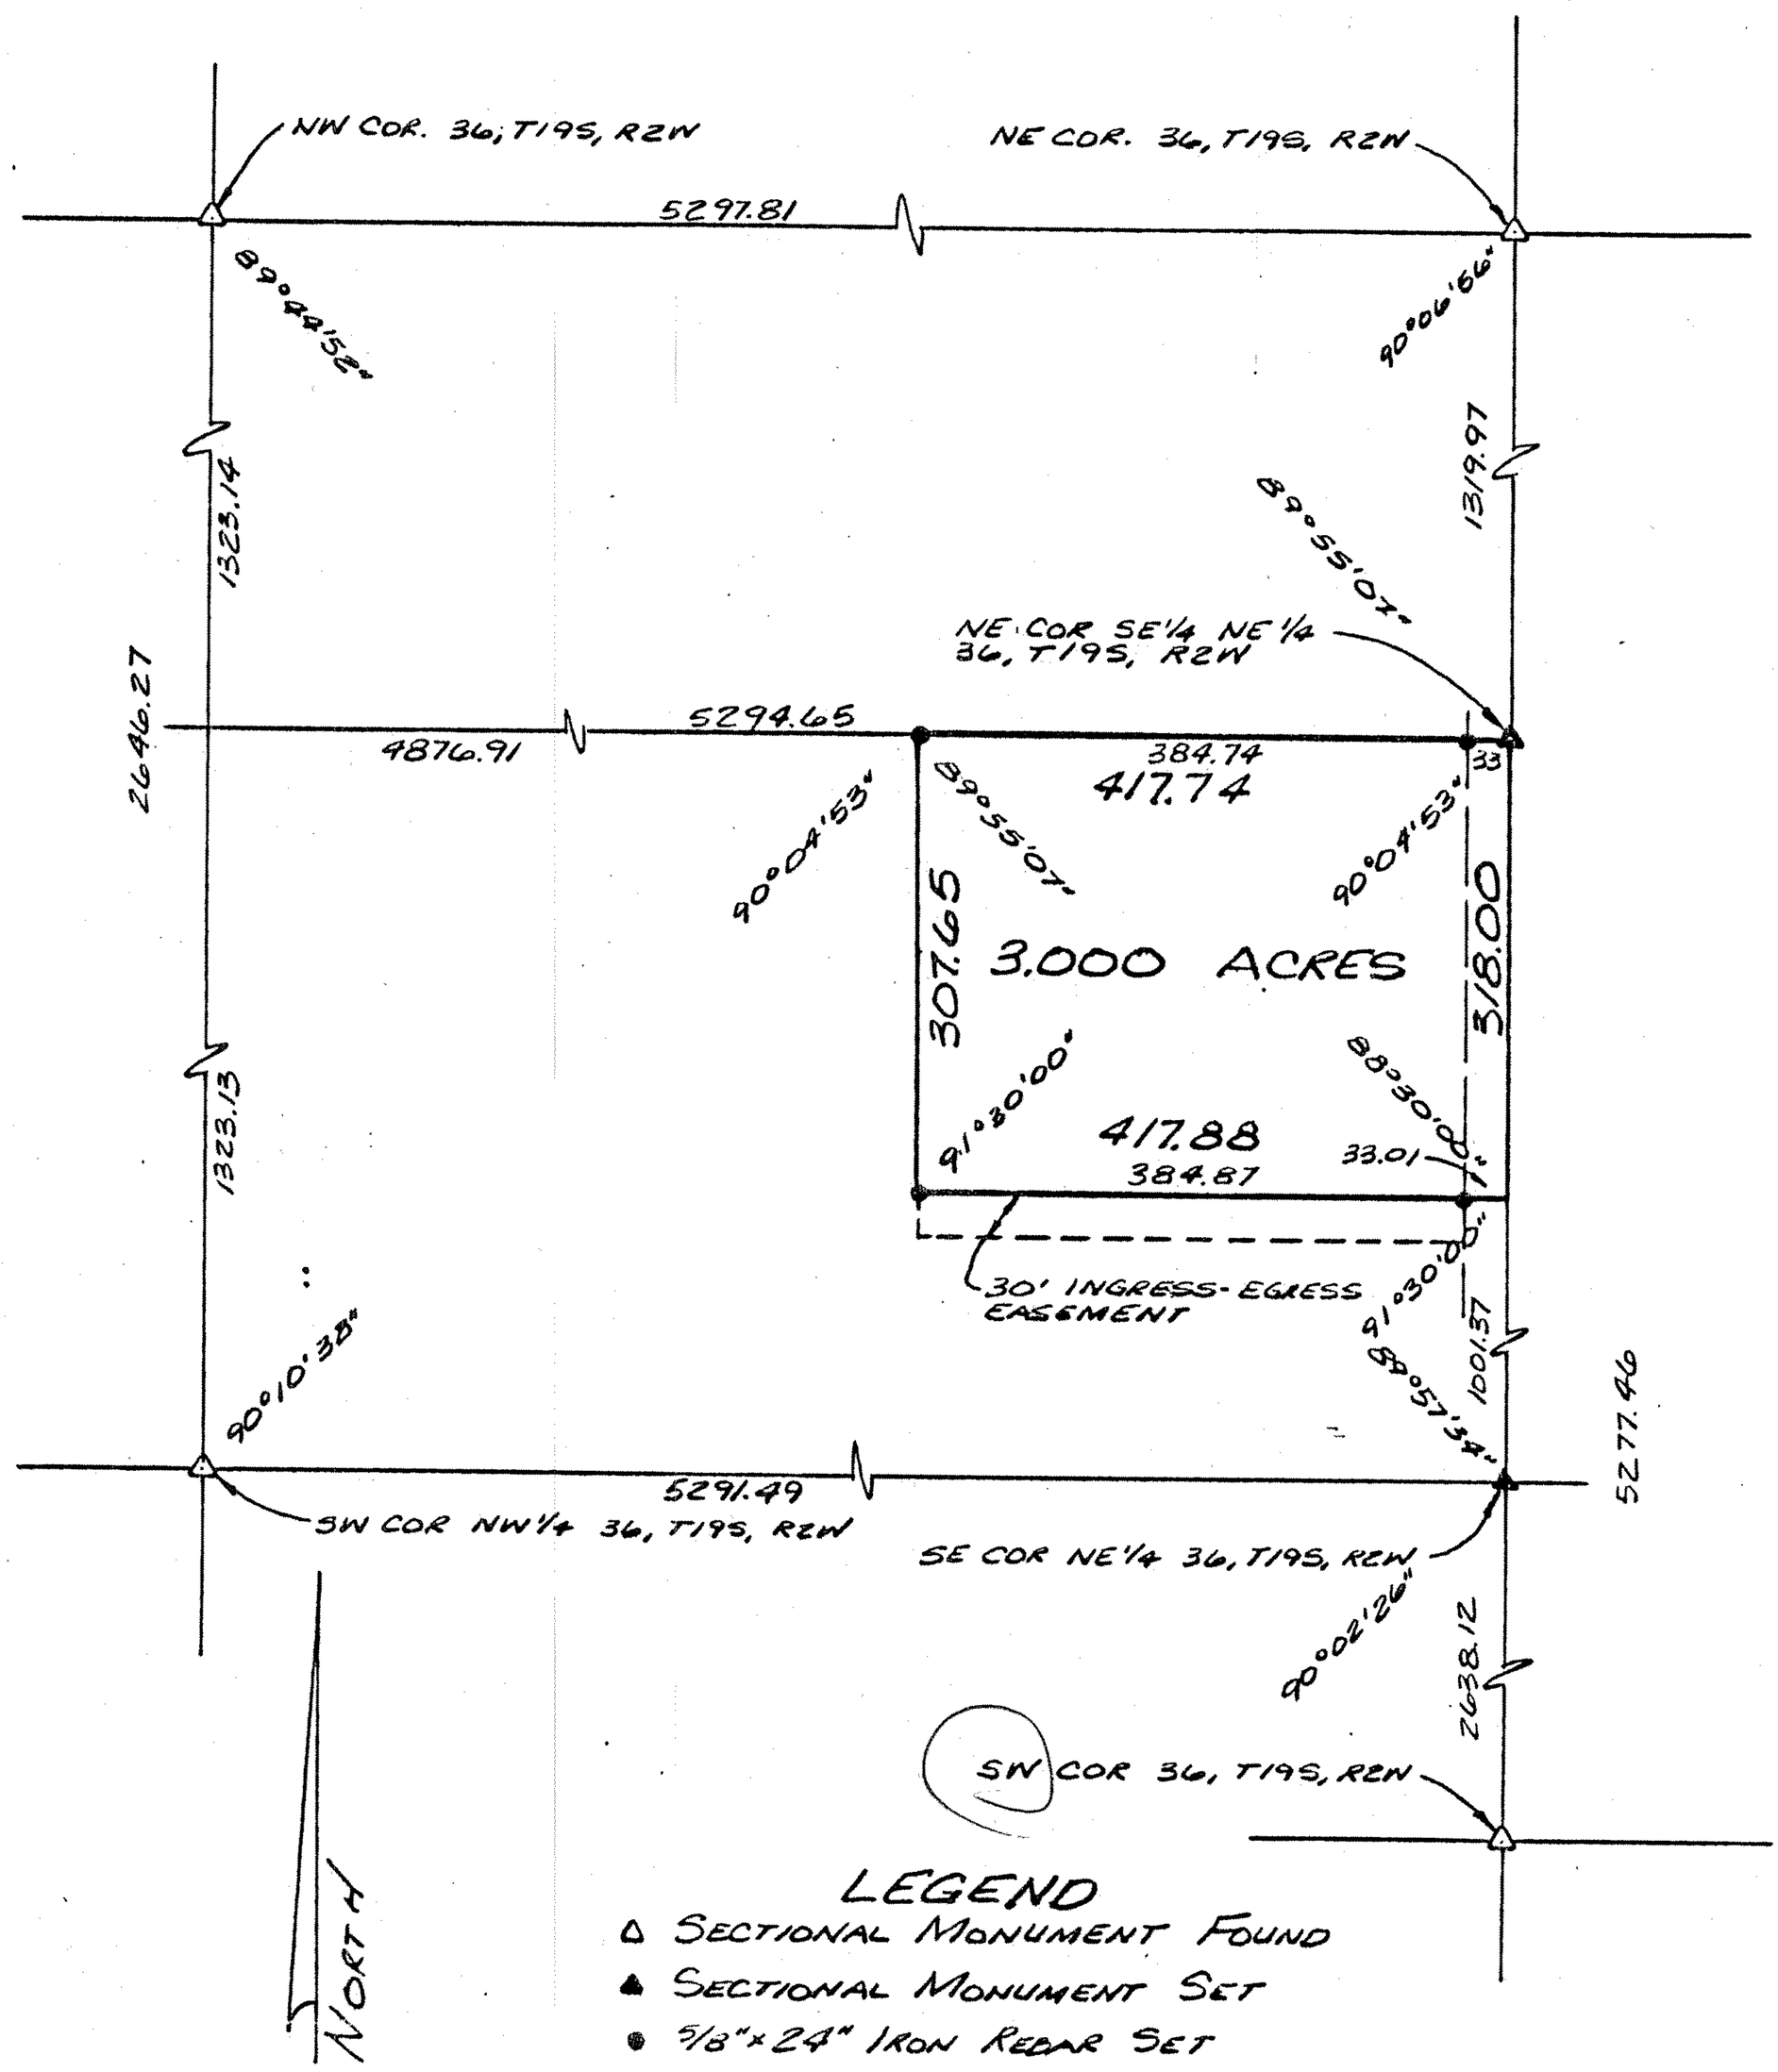

I hereby certify this plat to be a true, correct and complete representation of the property described above and on the attached sheet as surveyed under my supervision, this 20th of July, 1989.

Daniel E. Garber RLS #683

DANIEL E. GARBER REGISTERED LS-683 LAND SURVEYOR KANSAS