http://www.adultpdf.com
Created by TIFF To PDF trial version, to remove this mark, please register this software.

Survey For: Mike Byrns
By: Garber Surveying Service, P.A.
217 East First Avenue, Suite 9
Hutchinson, Kansas 67501
Phone: 316-665-7032

DESCRIPTION: A survey of a tract in the NW¼ of Sec. 13, T.19S., R.3 W, of the 6th Principal Meridian, McPherson Co., Kansas, as described on the attached sheet.

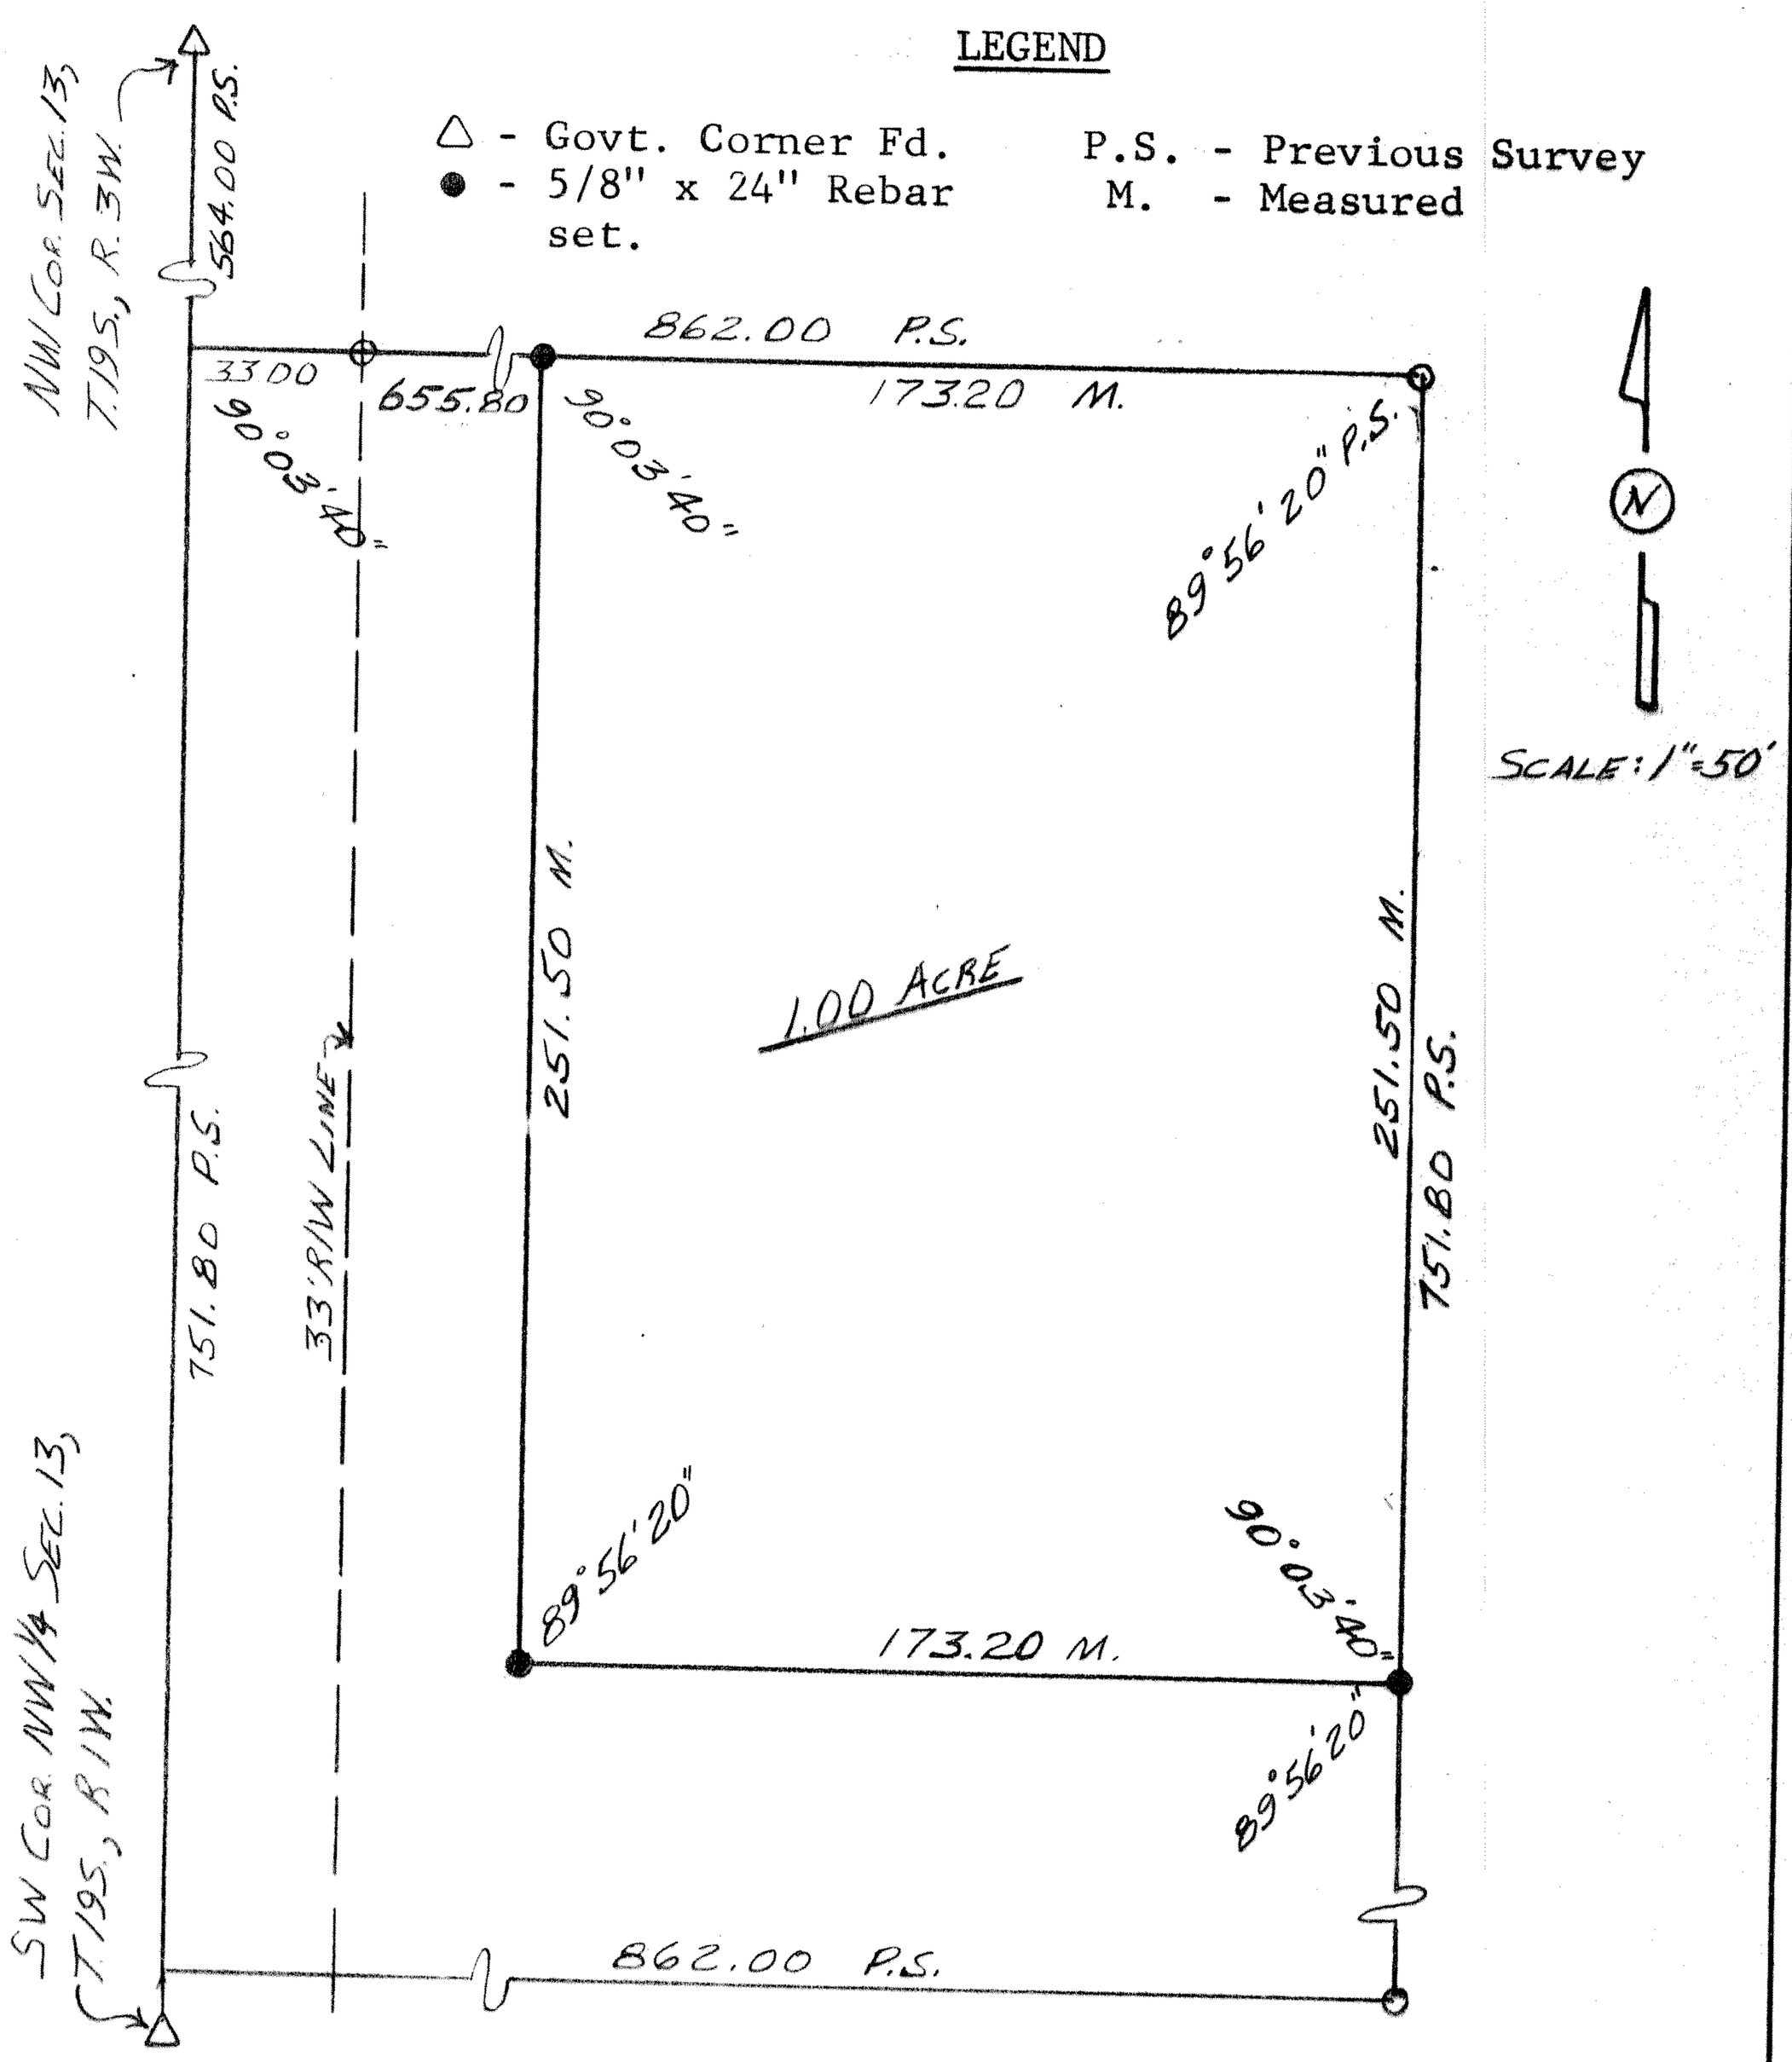


I hereby certify this plat to be a true, correct, and complete representation of the property described above and on the attached sheet, as surveyed under my supervision, this 14th day of November, 1983.

Daniel E. Garber, R.L.S.

DANIEL E. GARBER
REGISTERED
LS-683
KANSAS
LAND SURVEYOR
G83-209