http://www.adultpdf.com
Created by TIFF To PDF trial version, to remove this mark please register this software.

Garber Surveying Service, P.A.
217 East 1st, Suite 9 Hutchinson, KS 67501

Mortgage Survey for: Vic Larson
DESCRIPTION: A portion of the SW¼ of Section 14, T.19 S., R.3 W., of the 6th P.M. in McPherson Co., Kansas as described on the attached sheet.

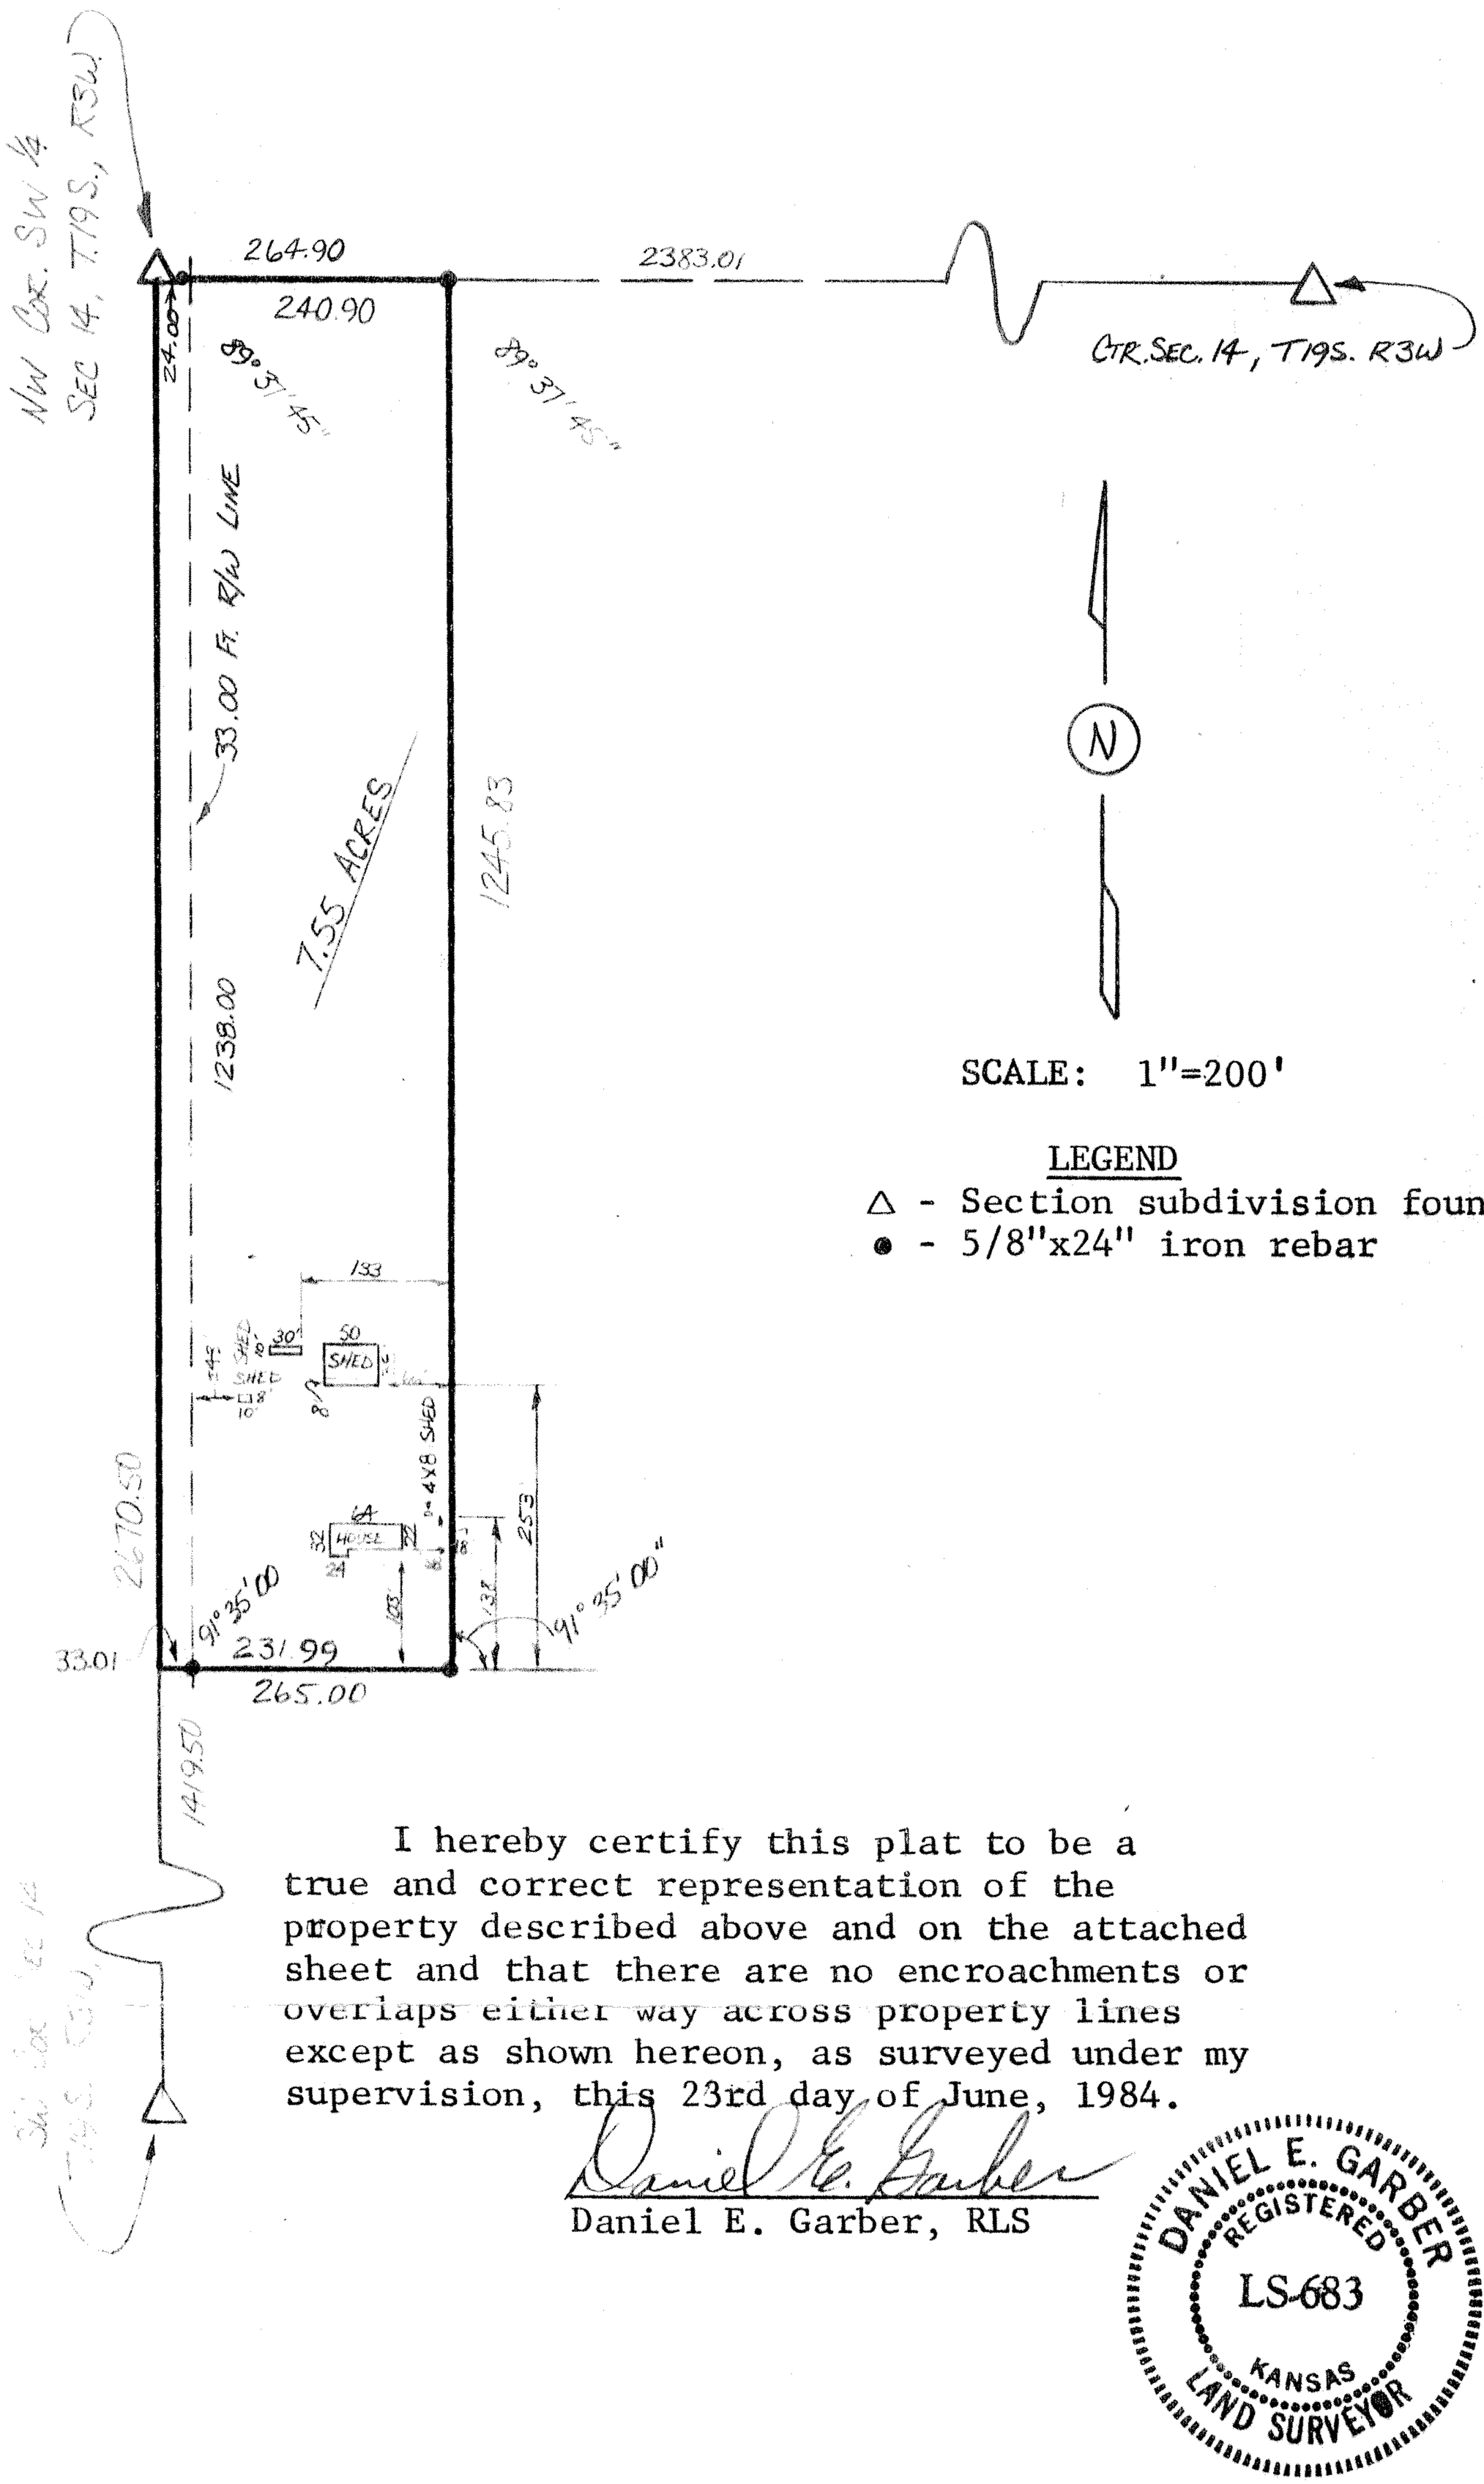

I hereby certify this plat to be a true and correct representation of the property described above and on the attached sheet and that there are no encroachments or overlaps either way across property lines except as shown hereon, as surveyed under my supervision, this 23rd day of June, 1984.

Daniel E. Garber, RLS

DANIEL E. GARBER REGISTERED LS-683 KANSAS LAND SURVEYOR

G84-178