http://www.adultpdf.com
Created by TIFF To PDF trial version, to remove this mark, please register this software.

SICKMON-KLASSEN
LAND SURVEYORS

PHONE (316) 663-7401 • P.O. BOX 1691
330 WEST 5TH AVE.
HUTCHINSON, KANSAS 67501

△ DENOTES G'OVT. COR. FOUND THIS SURVEY
● DENOTES BARS SET
○ DENOTES BARS FOUND
E.D.M = ELECTRONIC DISTANCE MEASURING

SCALE: 1" = 400'

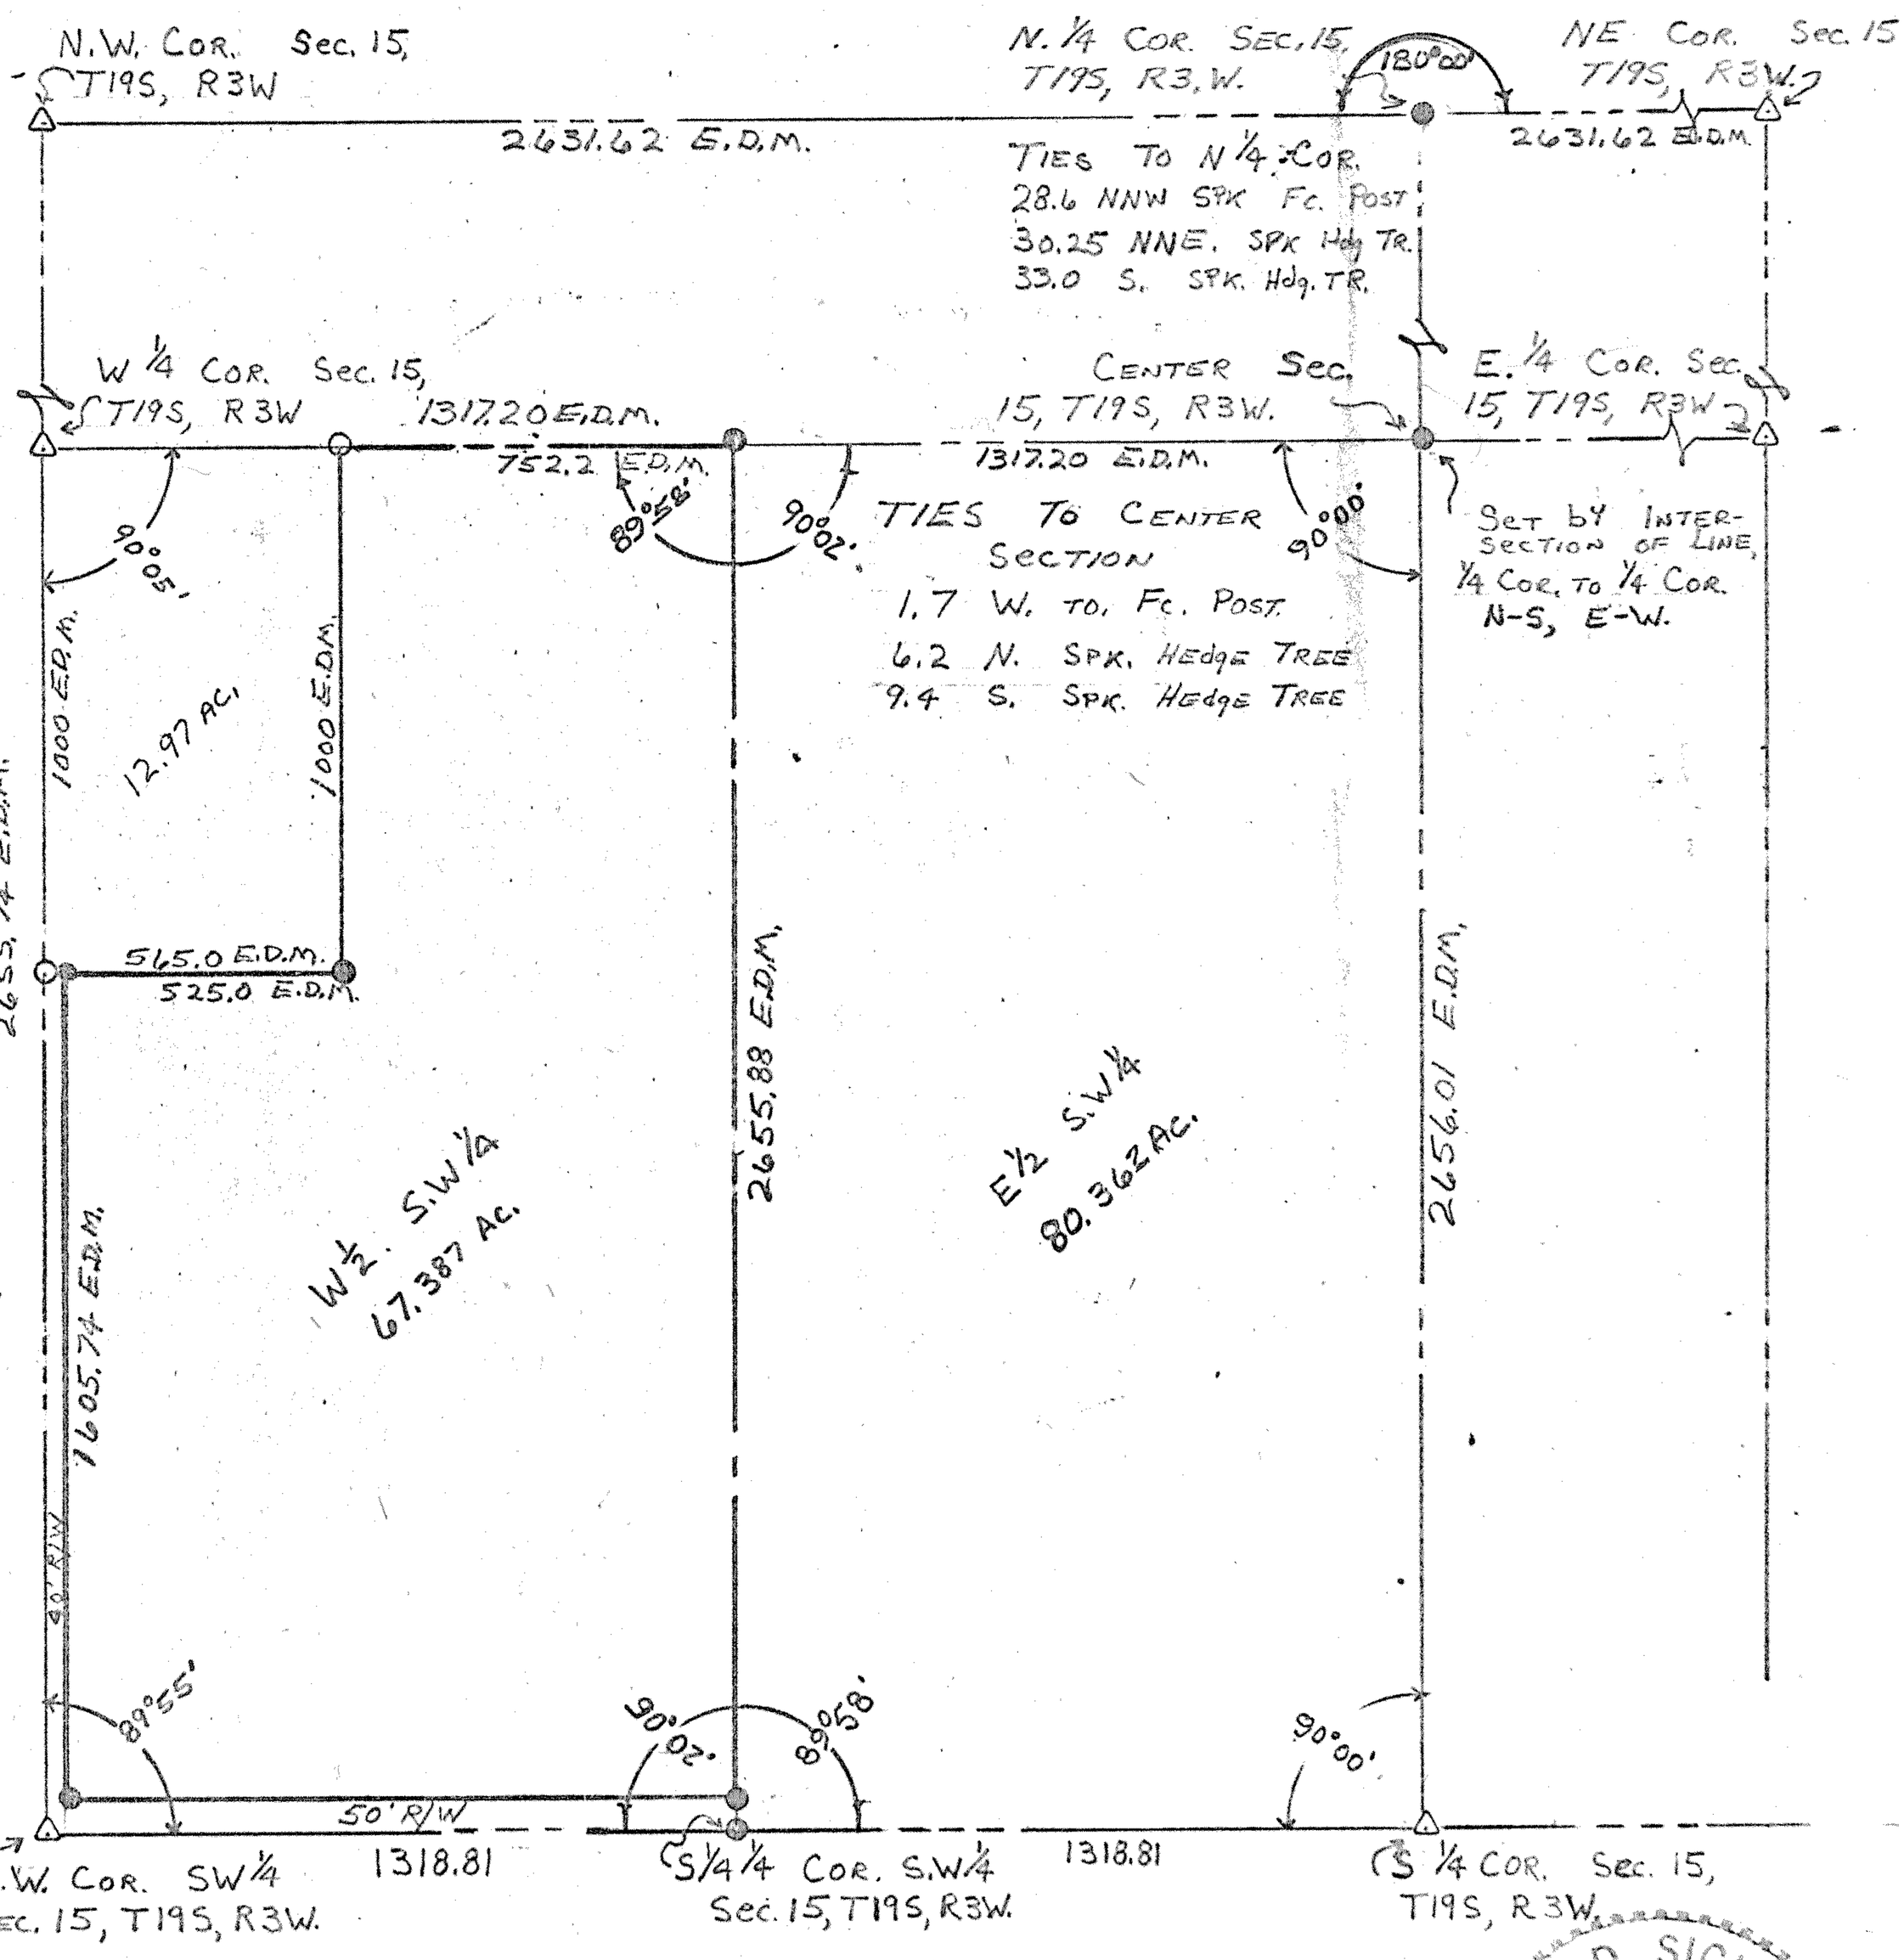

I hereby certify that the above is a true and correct plat of a survey made of the property described herein

GENE D. SICKMON REGISTERED LS-85 KANSAS LAND SURVEYOR

Gene D Sickmon
Registered Kansas Land Surveyor

Survey for: Pyle Construction Co.

Description:

See attached sheet.

MICROFILM

State: Kansas	County: McPherson	Proj. # SK 74-203	Date: October 28, 1974