http://www.adultpdf.com
Created by TIFF To PDF trial version, to remove this mark, please register this software.

A SURVEY AND SITE PLAN OF A PORTION OF THE N.W.¼, N.W.¼, SECTION 21, T.19S., R.3W. OF THE 6TH P.M. IN McPHERSON, KANSAS, AS MORE PARTICULARLY DESCRIBED ON THE ATTACHED SHEET.

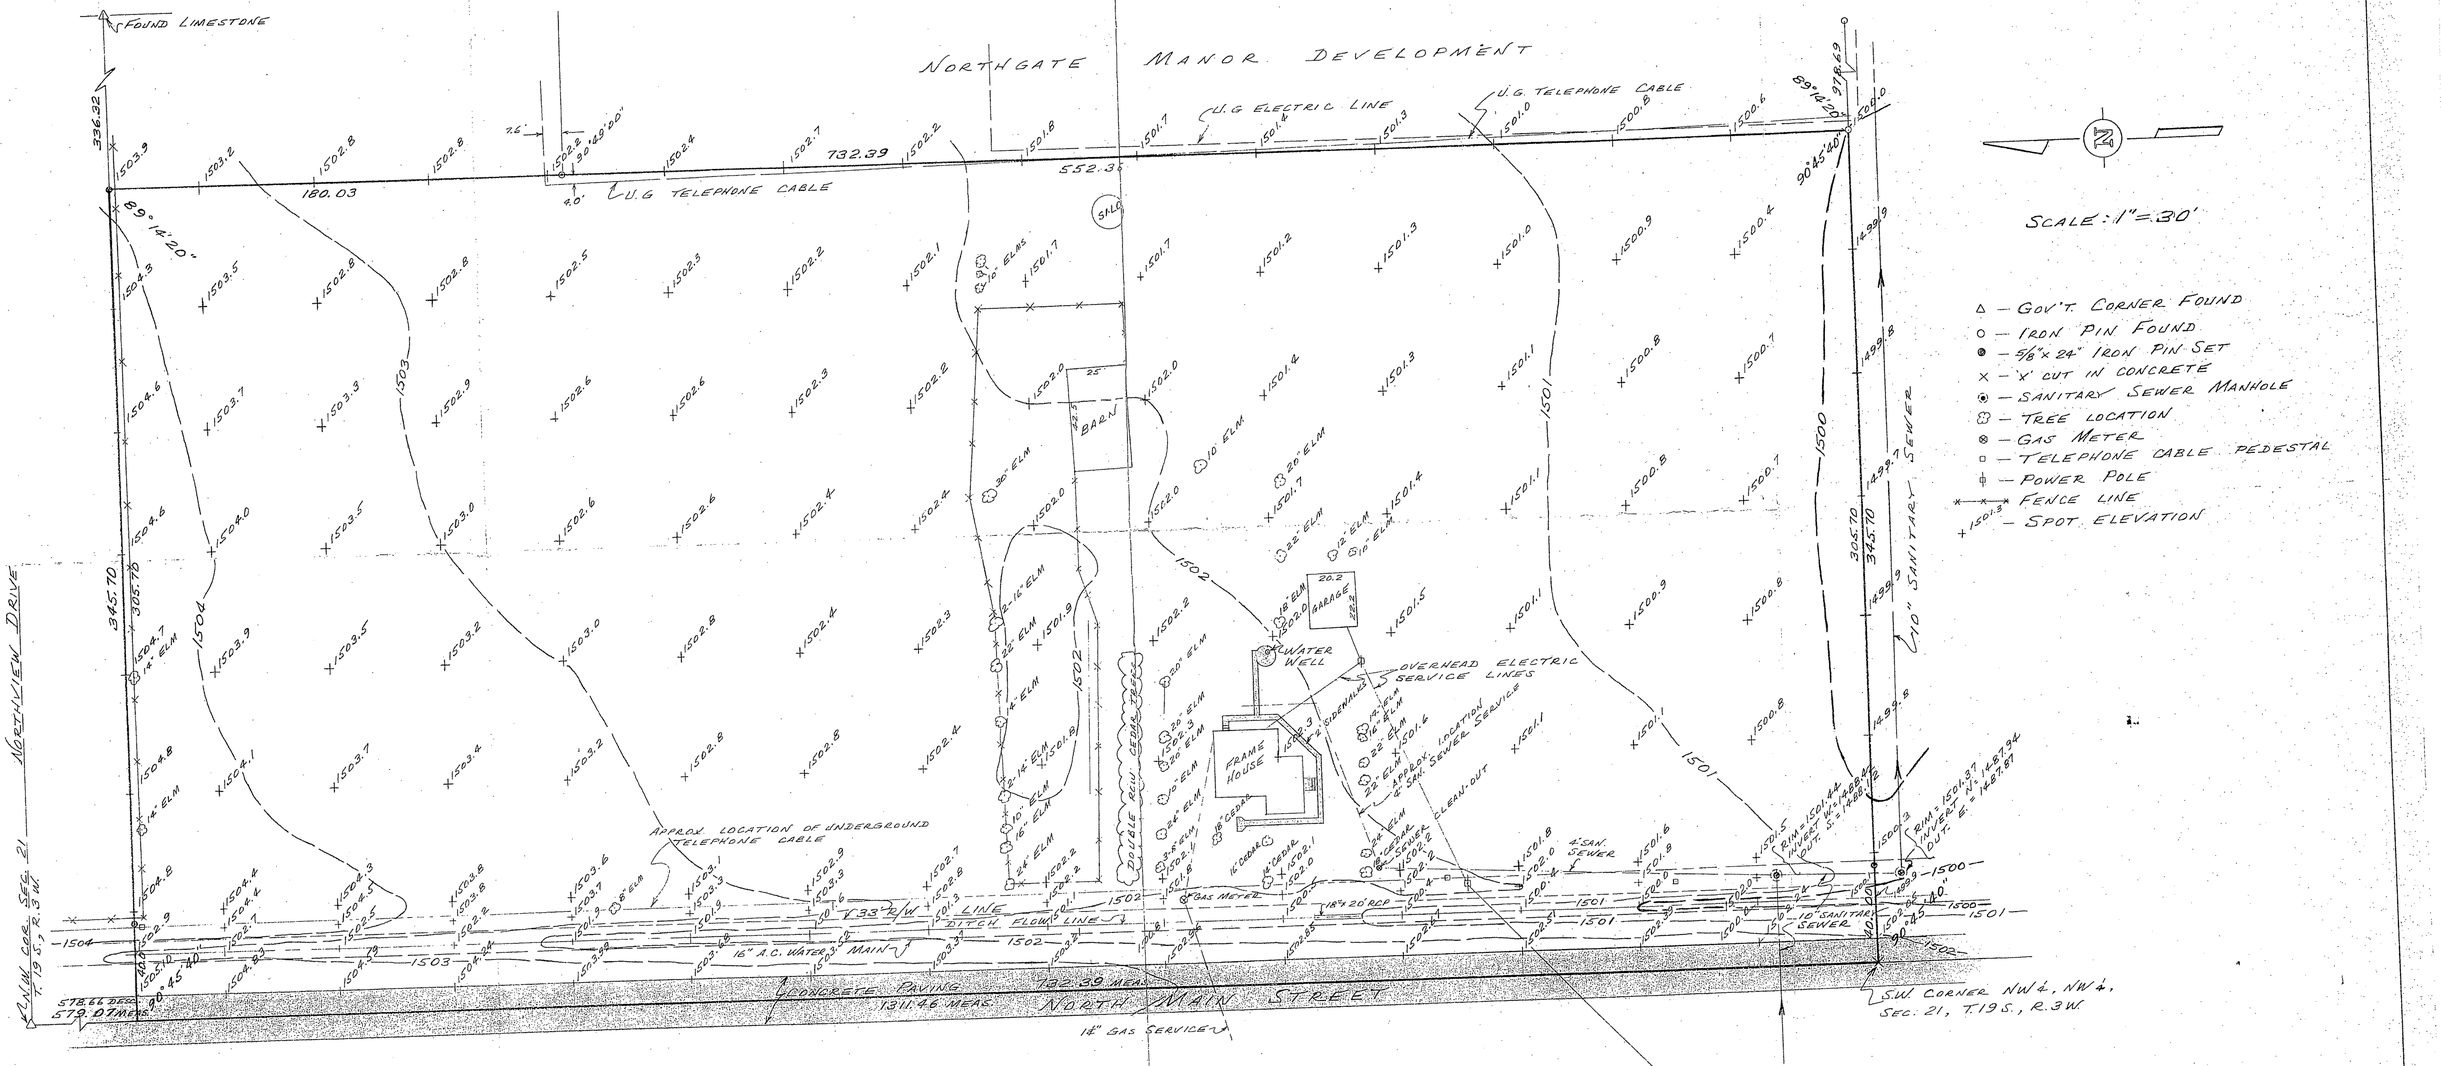

BENCH MARK: ELEV. = 1509.82 FT. M.S.L. 'M' IN MUELLER ON FIRE HYDRANT ON S.W. CORNER OF INTERSECTION OF NORTH MAIN STREET AND NORTHVIEW DRIVE.

SITE BENCH MARK: ELEV. 1501.36 FT. M.S.L. '□' CHISELED IN CONCRETE COVER OF MANHOLE LOCATED 11 FT. SOUTH AND 37 FT. EAST OF THE S.W. CORNER NW¼, NW¼, SEC. 21, T.19S., R.3W. OF THE 6TH P.M.

I HEREBY CERTIFY THIS PLAT TO BE A TRUE, CORRECT AND COMPLETE REPRESENTATION OF THE PROPERTY DESCRIBED ABOVE AND ON THE ATTACHED SHEET, AND THE ELEVATIONS, PHYSICAL FEATURES, AND IMPROVEMENTS LOCATED THEREON, AS SURVEYED BY ME, THIS 18TH DAY OF DECEMBER, 1979.

Daniel E. Garber

DANIEL E. GARBER REGISTERED LS-683 KANSAS LAND SURVEYOR

SURVEY FOR: MIKE MILLS	
SURVEY BY: GARBER SURVEYING SERVICE 217 E. FIRST AVE., SUITE 9 HUTCHINSON, KANSAS 67501	
DRAWN: DEG	CHECKED: DEG / DATE: 18 DEC. 1979
SCALE: 1" = 30'	PROJ. NO. G79-152