http://www.adultpdf.com
Created by TIFF To PDF trial version, to remove this mark, please register this software.

A SURVEY OF A PORTION OF THE N.W.¼, N.W.¼, SEC. 21, T.19S., R.3 W. OF THE 6TH P.M. IN McPHERSON COUNTY, KANSAS AS MORE PARTICULARLY DESCRIBED ON THE ATTACHED SHEET.

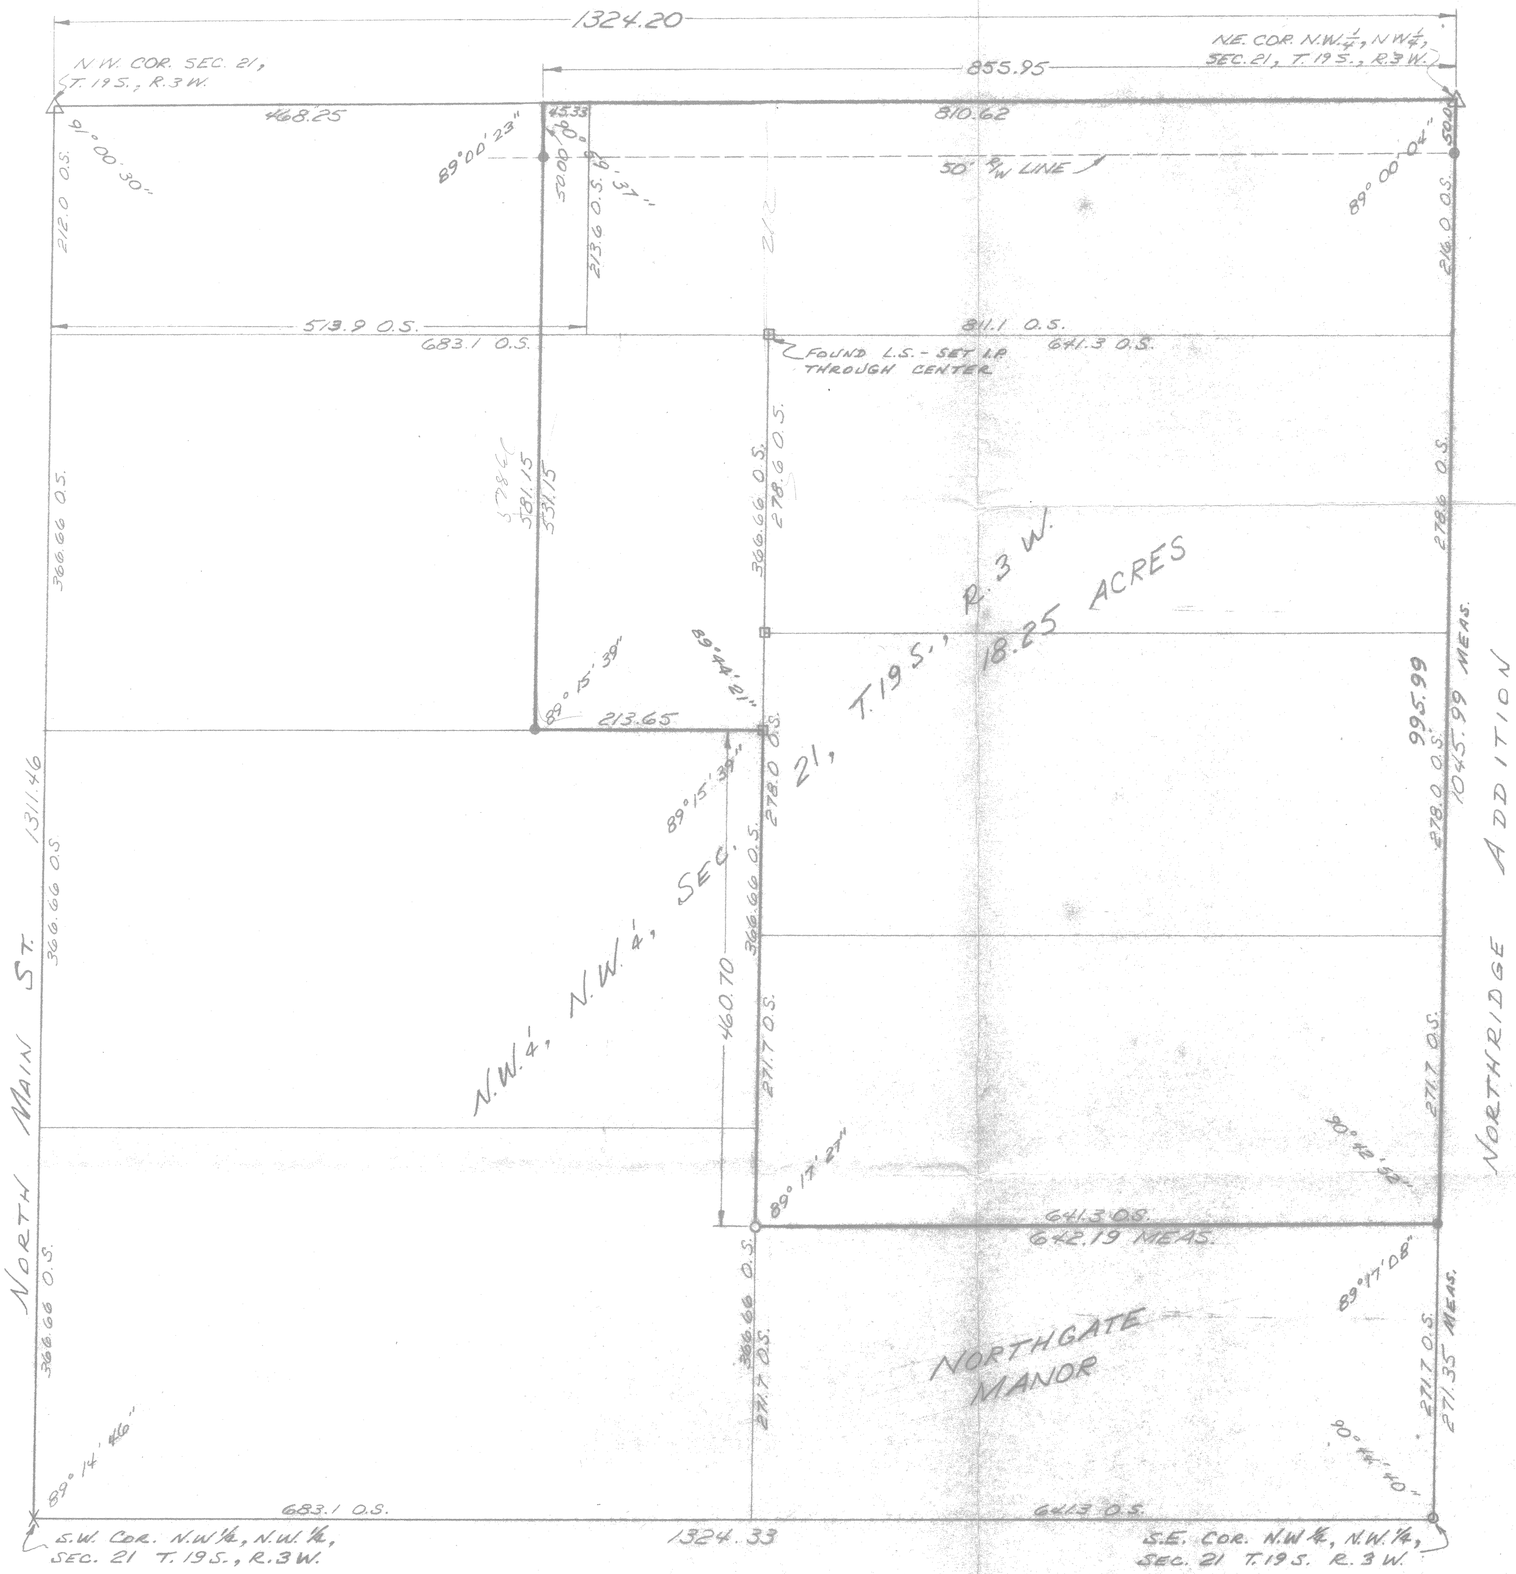

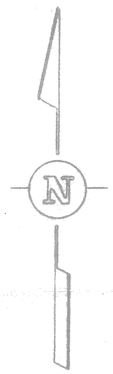

SCALE 1" = 100'

LEGEND

O.S.	ORIGINAL SURVEY
X	"X" CUT FOUND IN CONCRETE
○	IRON BAR FOUND
●	IRON BAR SET
□	LIMESTONE FOUND

I HEREBY CERTIFY THIS PLAT TO BE A TRUE CORRECT, AND COMPLETE REPRESENTATION OF THE PROPERTY DESCRIBED ABOVE AND ON THE ATTACHED SHEET, AS SURVEYED BY ME, THIS 14TH DAY OF SEPTEMBER, 1979.

Daniel E. Garber

DANIEL E. GARBER REGISTERED LS-683 KANSAS LAND SURVEYOR

SURVEY FOR: CHARLES C. WILLIAMS		
SURVEY BY: GARBER SURVEYING SERVICE 217 E. FIRST AVE., SUITE 9 HUTCHINSON, KANSAS 67501		
SCALE: 1" = 100'		PROJ. NO. 679-100
DRAWN: TR	CHECKED: DEG	DATE: 9-13-79