http://www.adultpdf.com
Created by TIFF To PDF trial version, to remove this mark, please register this software.

Garber Surveying Service, P.A.
217 East 1st, Suite 16 Hutchinson, KS 67501

Proj. No. G85-389

Survey for: Joseph Engravelle
DESCRIPTION: The East half of the Northeast quarter of Section 21, Township 19 South, Range 3 West of the 6th Principal Meridian, EXCEPT the East 660.00 feet thereof, in McPherson County, Kansas.

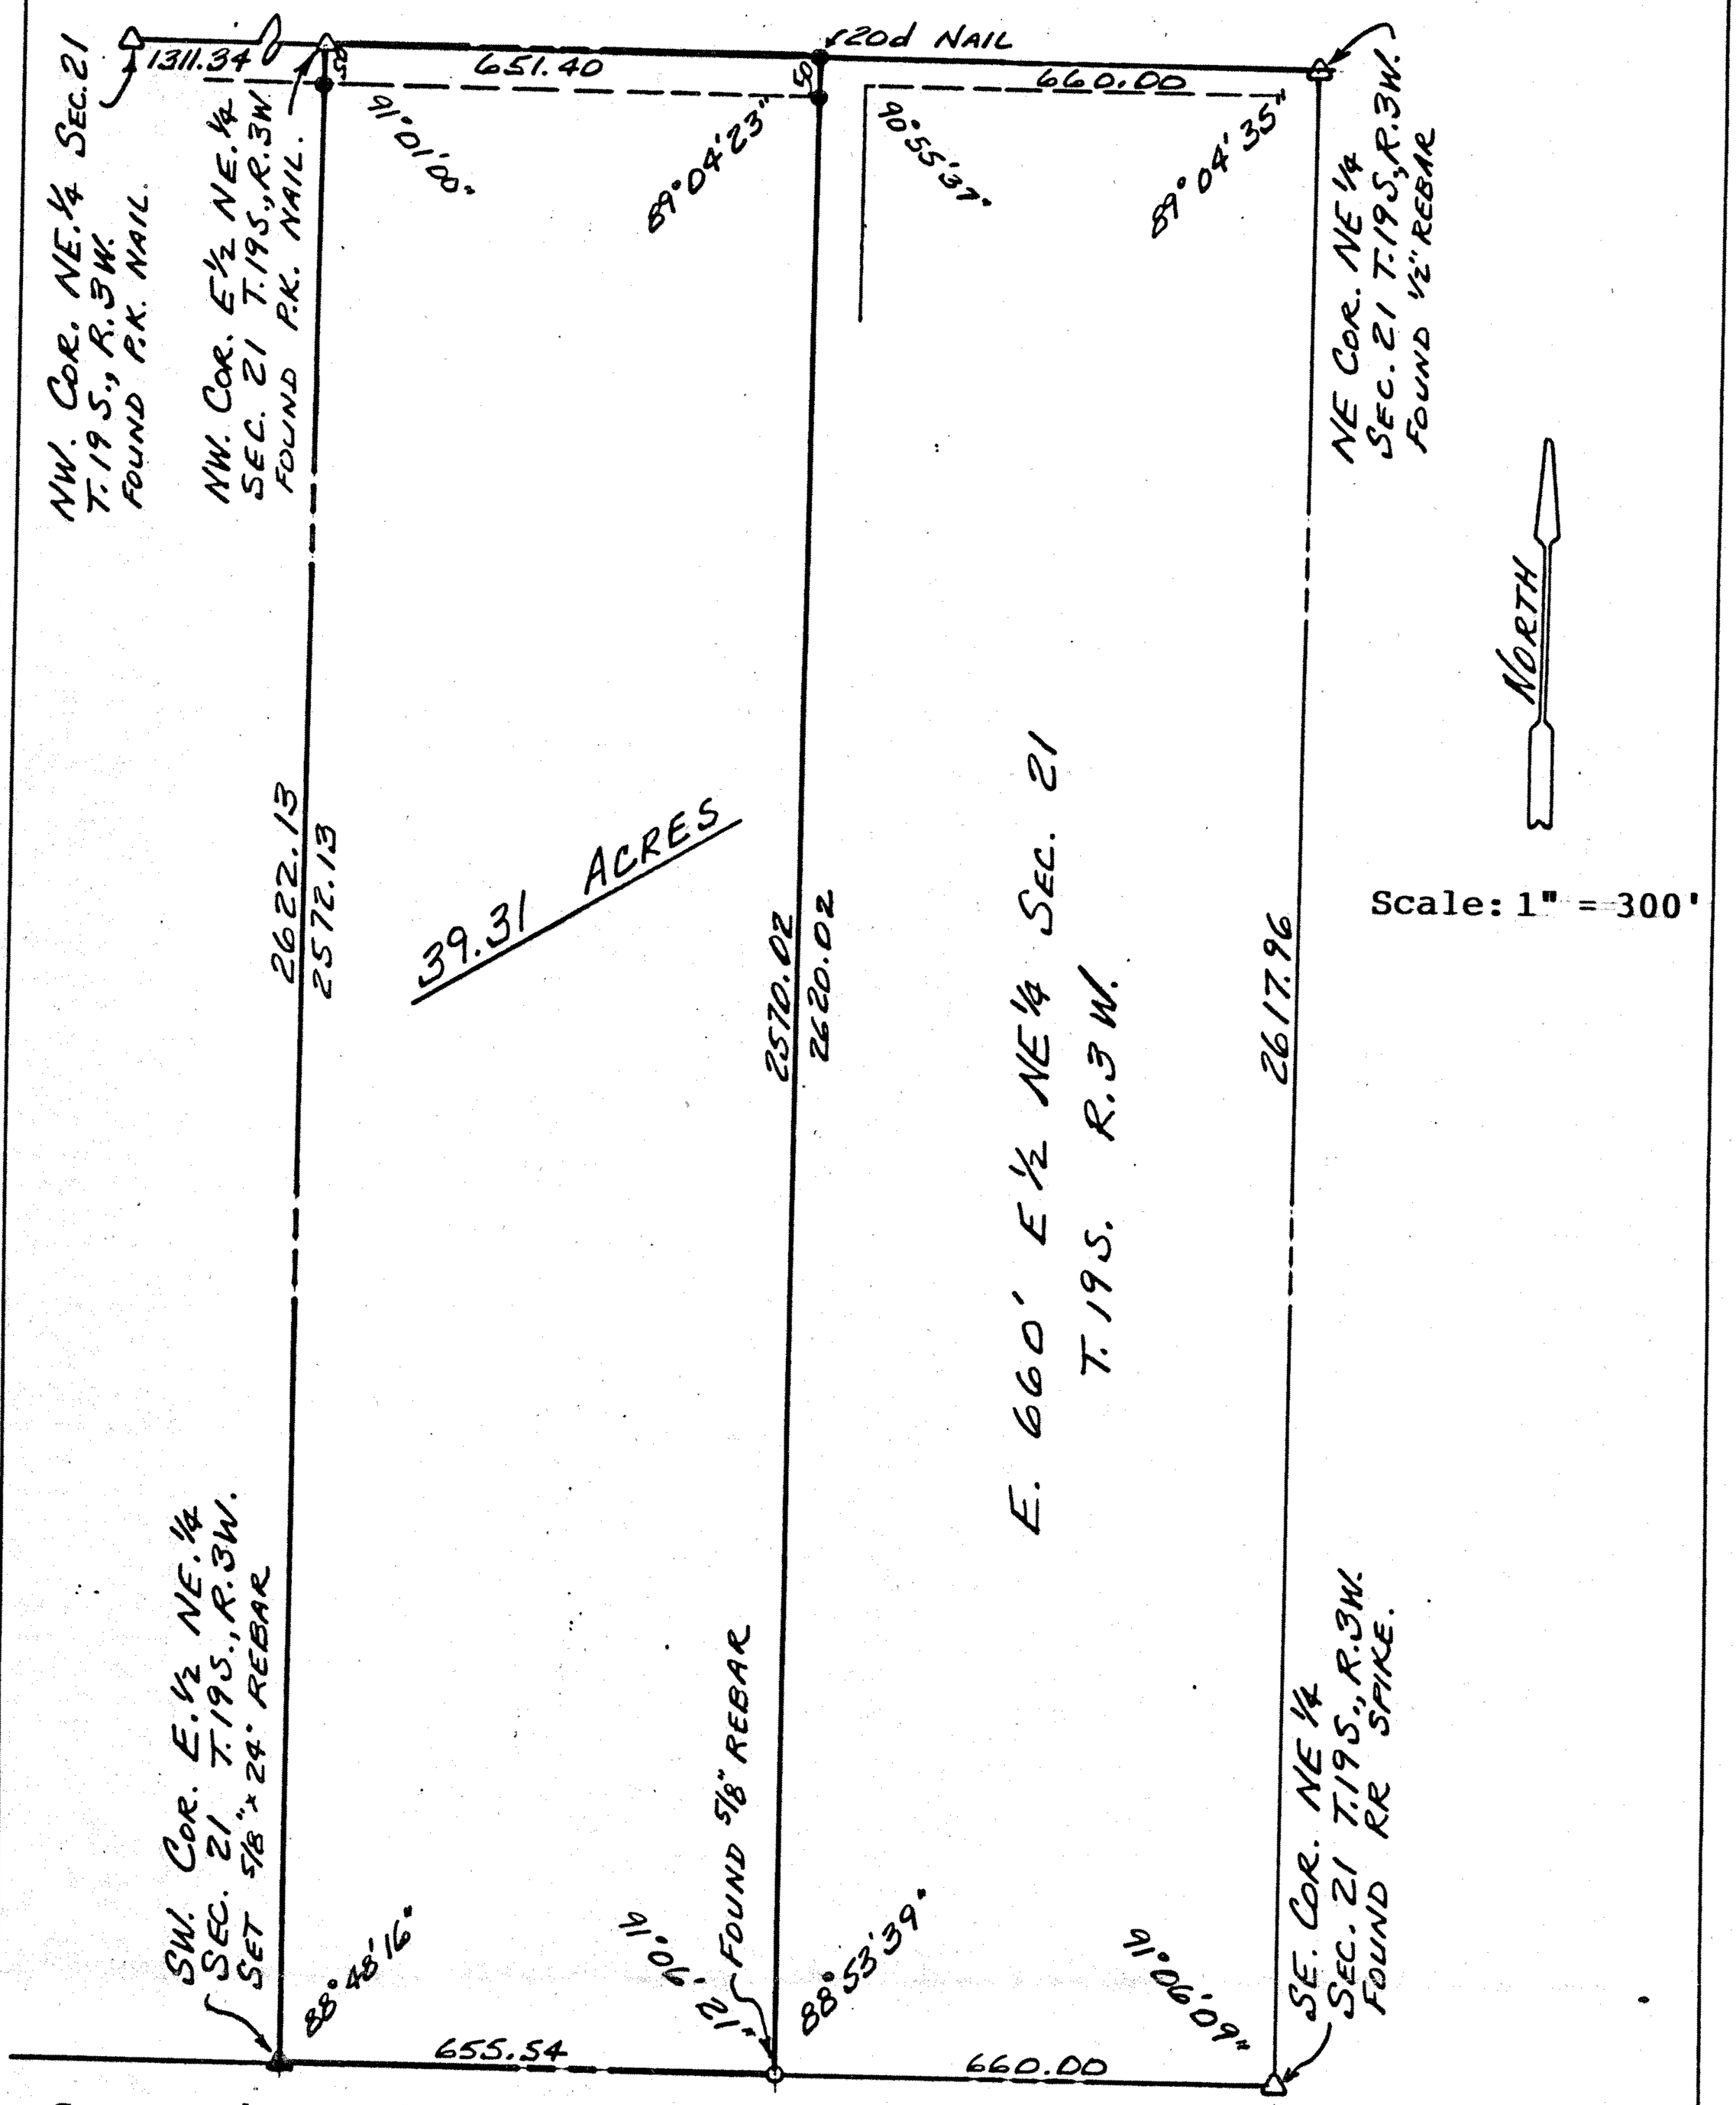

Surveyor's Certificate:

I hereby certify this plat to be a true, correct and complete representation of the property described above, as surveyed under my supervision, this 6th of September, 1985.

Daniel E. Garber RLS #683

DANIEL E. GARBER
REGISTERED
LS-683
KANSAS
LAND SURVEYOR