http://www.adultpdf.com
Created by TIFF To PDF trial version, to remove this mark, please register this software.

Plat of Survey

Heller Boundary Surveys
William B. Heller, L.S. 1202
734 N 1st, Lindsborg, KS 67456
Ph: 1-785-227-2759

Scale: 1" = 50'
Bearings Assumed

Legend
- ● = 5/8" rebar found
- ϕ = 1/2" rebar found
- o = 1/2" x 24" rebar & I.D. cap set
- CM. = calculated measured
- M = measured
- R = record
- ℞ = property line
- P.O.B. = point of beginning

Survey performed for
Nancy R. Aplin
1526 Sunflower Dr.
McPherson, KS 67460
Date: July 3, 2003

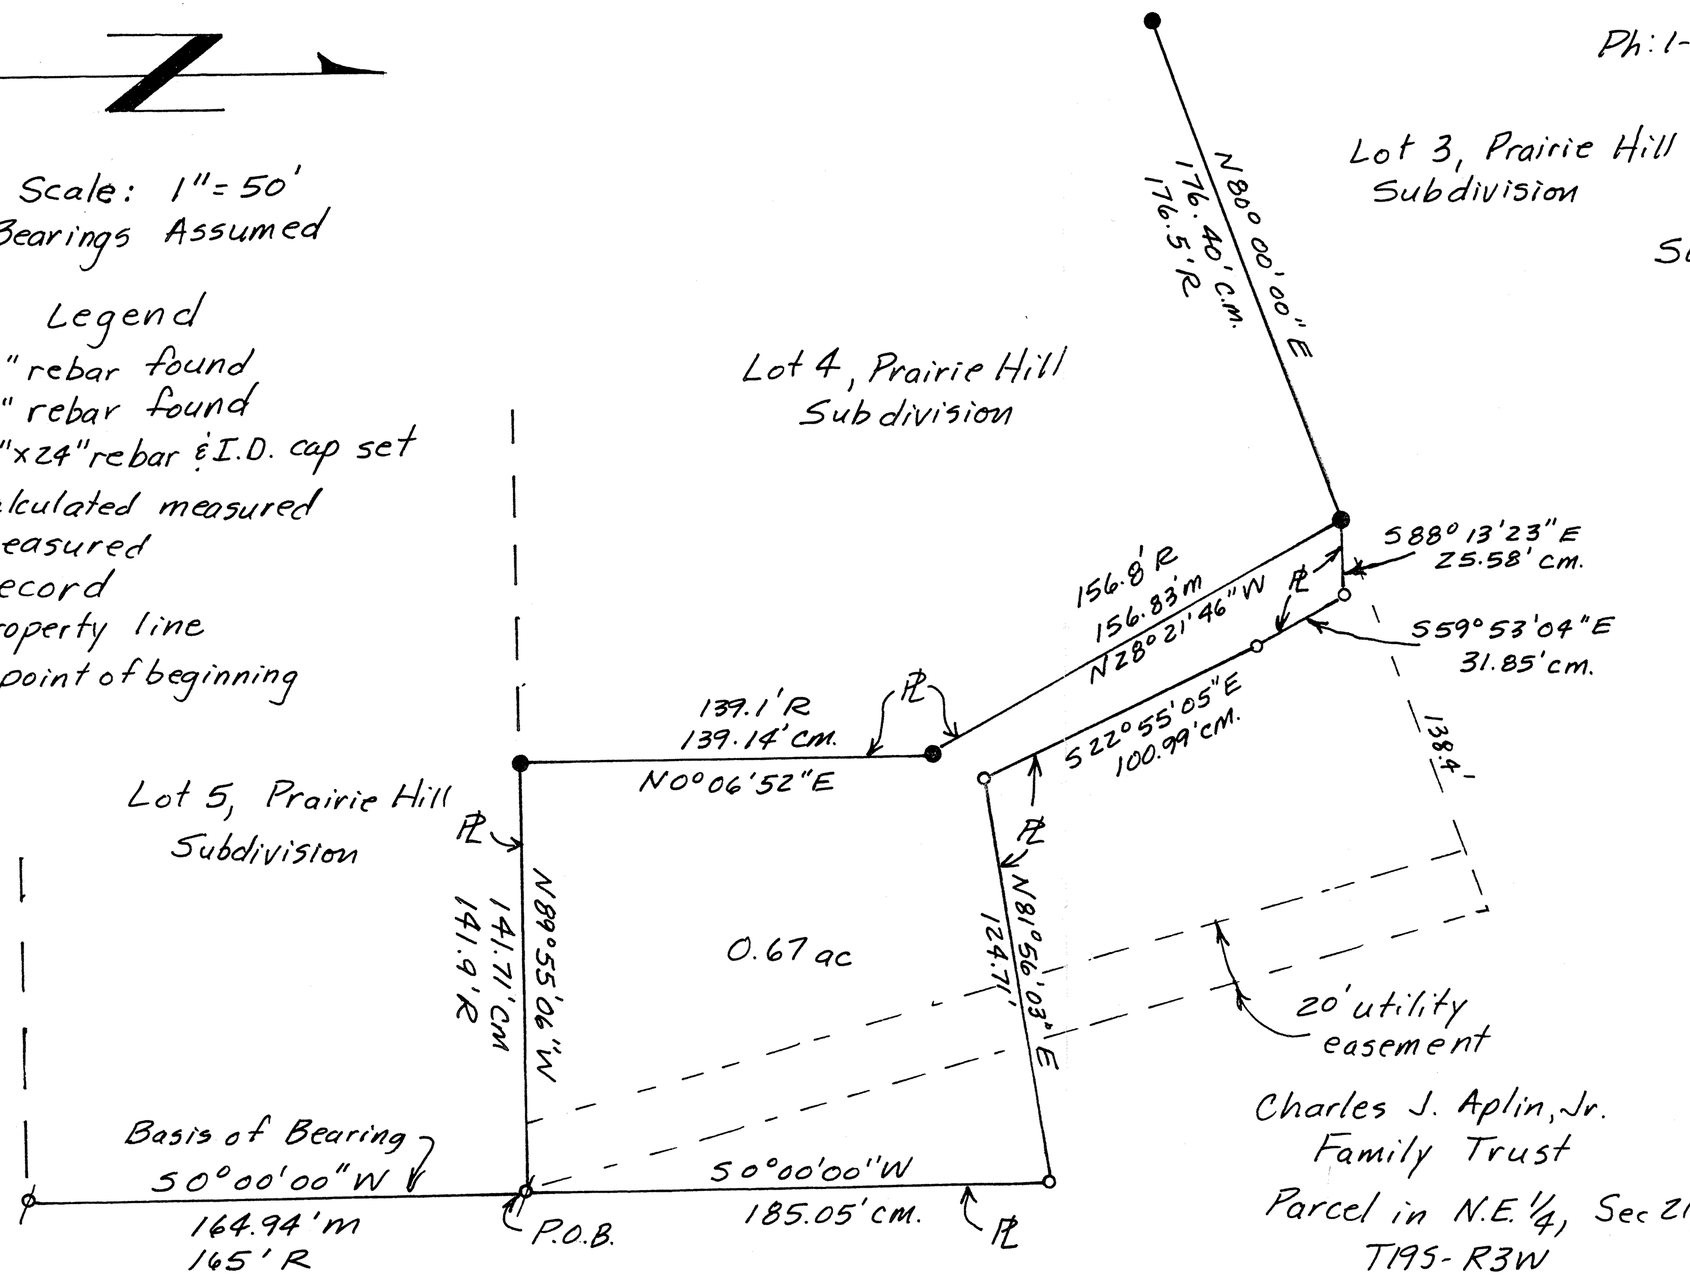

Charles J. Aplin, Jr. Family Trust
Parcel in N.E. 1/4, Sec 21, T19S-R3W

Note: parcel may lie in flood zone. No elevations shot on this survey.