http://www.adultpdf.com
Created by TIFF To PDF trial version, to remove this mark, please register this software.

A SURVEY OF A TRACT OF LAND IN THE NE1/4 SECTION 21, T19S, R3W

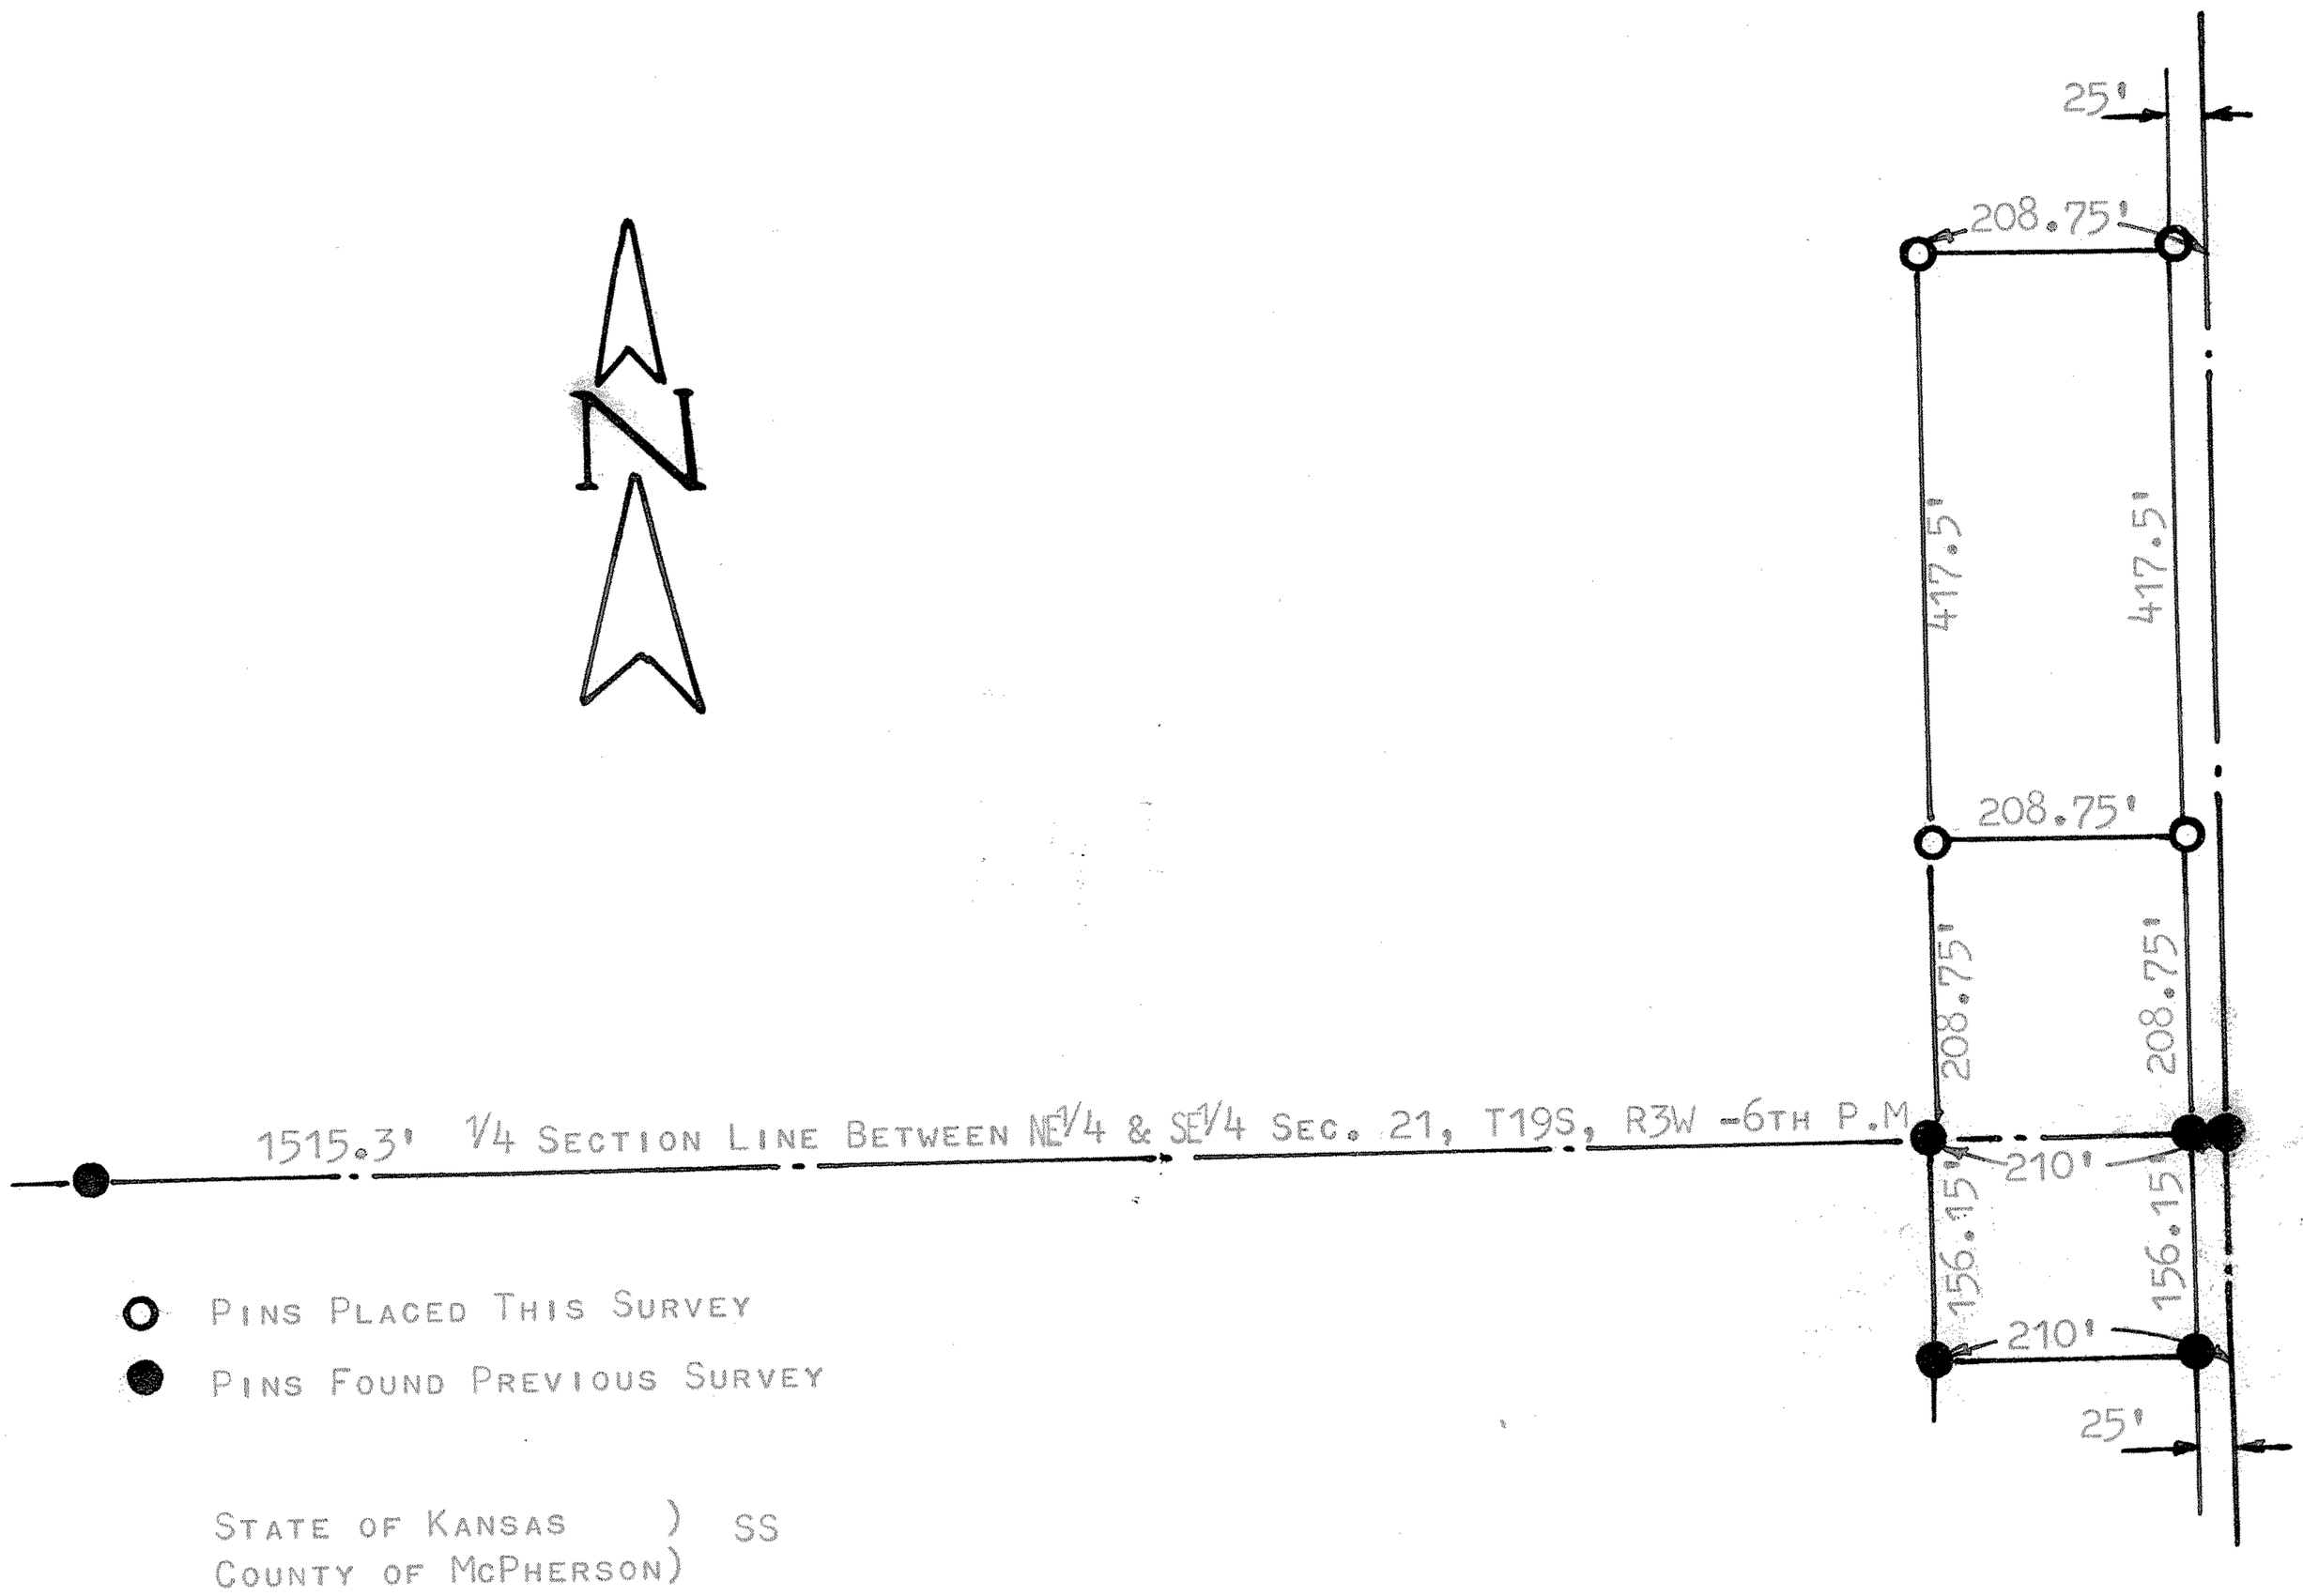

STATE OF KANSAS)
COUNTY OF McPHERSON) SS

I, FRANCIS D. WAGNER, COUNTY ENGINEER OF McPHERSON COUNTY, KANSAS DO HEREBY CERTIFY THAT I DID CAUSE TO BE DONE ON THE 13TH DAY OF OCTOBER, 1959, A SURVEY OF A TRACT OF LAND IN THE NORTHEAST QUARTER (NE1/4) OF SECTION 21-T19S-R3W OF THE 6TH P.M. DESCRIBED AS FOLLOWS:

BEGINNING AT A POINT 208.75' FEET NORTH OF THE SOUTHEAST CORNER OF SAID NORTHEAST QUARTER OF SECTION 21, T19S, R3W OF THE 6TH P.M.; THENCE WEST 208.75' FEET; THENCE NORTH 417.5' FEET; THENCE EAST 208.75' FEET; THENCE SOUTH 417.5' FEET TO POINT OF BEGINNING. SAID TRACT OF LAND CONTAINS 2.0 ACRES, MORE OR LESS.

AND THAT THE ACCOMPANYING PLAT IS A TRUE EXHIBIT OF SAID SURVEY.

Francis D. Wagner

FRANCIS D. WAGNER
COUNTY ENGINEER
McPHERSON COUNTY

FRANCIS D. WAGNER LICENSED 1273 KANSAS PROFESSIONAL ENGINEER

14TH OCTOBER, 1959

MICROFILM