http://www.adultpdf.com
Created by TIFF To PDF trial version, to remove this mark, please register this software.

Garber Surveying Service, P.A.
423 West 1st Ave. • Phone 316 665-7032 • FAX 316 663-7401
Hutchinson, Kansas 67501

Project No. G93-350

SURVEY FOR: RANDY CLARK

DESCRIPTION: A portion of the North half of the Southwest Quarter of Section 22, Township 19 South, Range 3 West of the 6th Principal Meridian, more particularly described on the attached sheet.

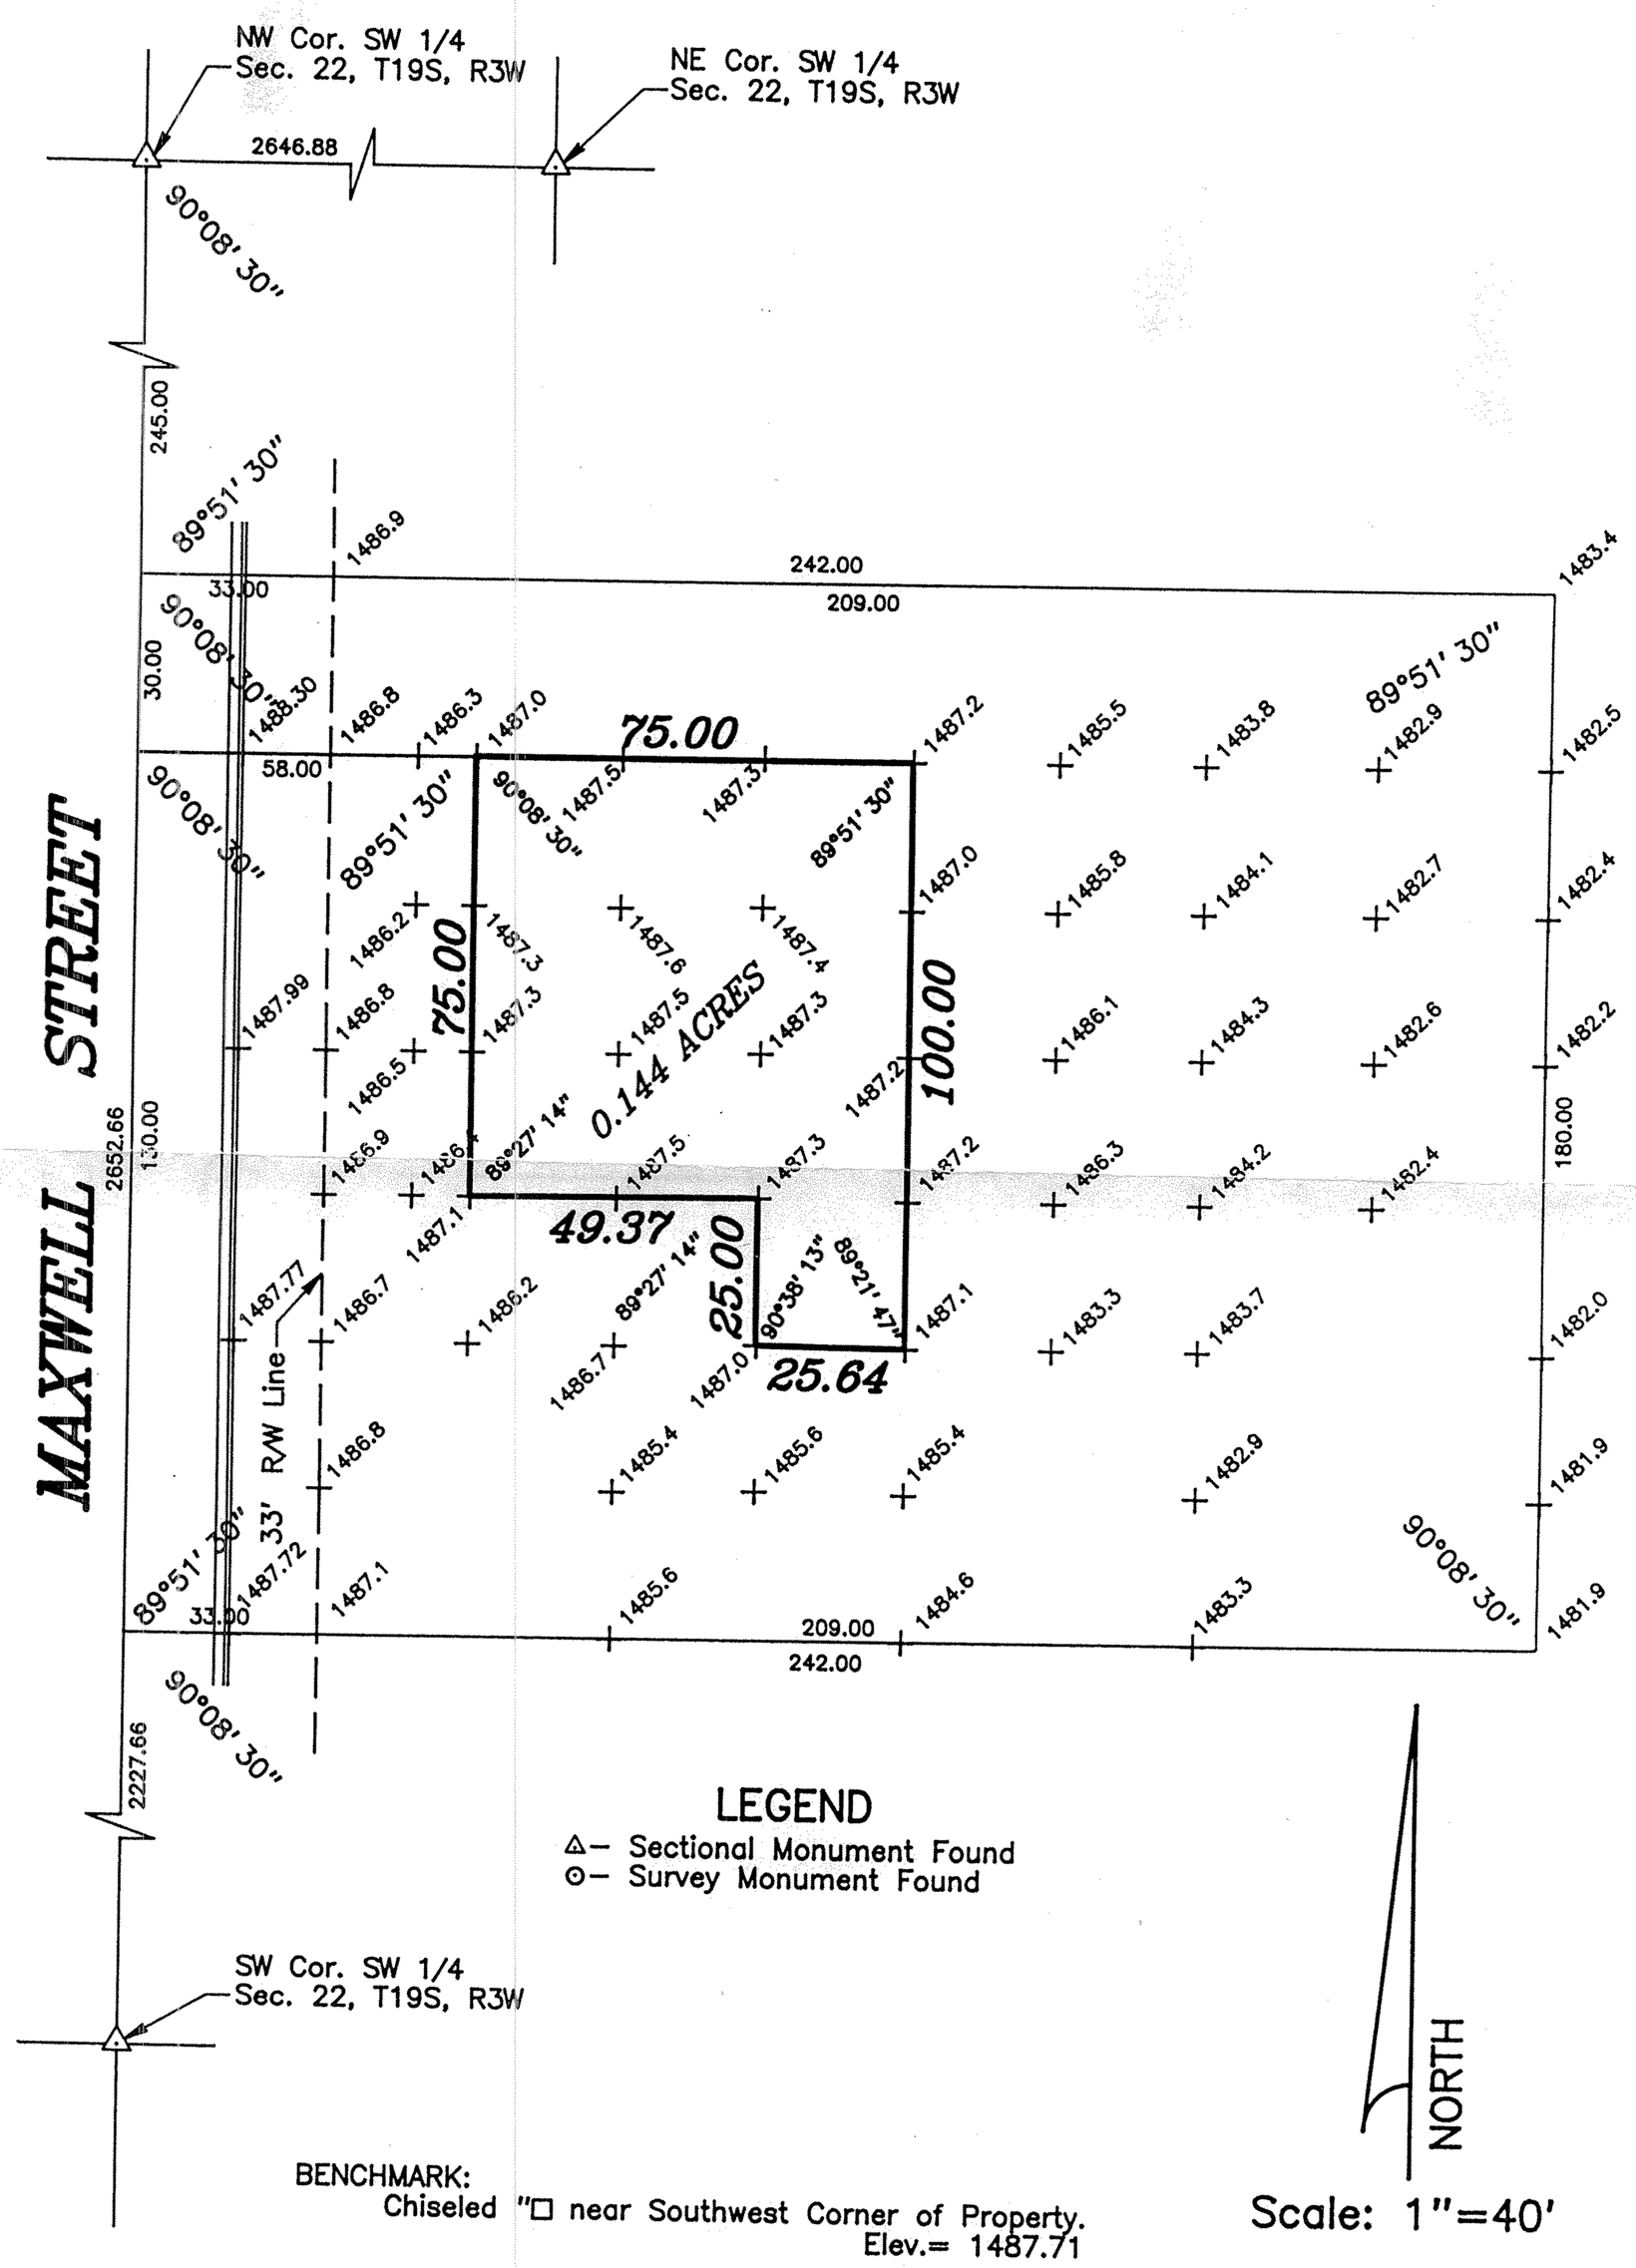

LEGEND
△– Sectional Monument Found
⊙– Survey Monument Found

BENCHMARK:
Chiseled "□ near Southwest Corner of Property.
Elev.= 1487.71

Scale: 1"=40'

SURVEYOR'S CERTIFICATE:
I hereby certify this plat to be a true, correct and complete representation of the property described above and on the attached sheet as surveyed under my supervision.
Dated: May 21, 1993

Daniel E. Garber RLS #683

DANIEL E. GARBER REGISTERED LS-683 KANSAS LAND SURVEYOR

Hutch-Line Form MIC 790-2