http://www.adultpdf.com
Created by TIFF To PDF trial version, to remove this mark, please register this software.

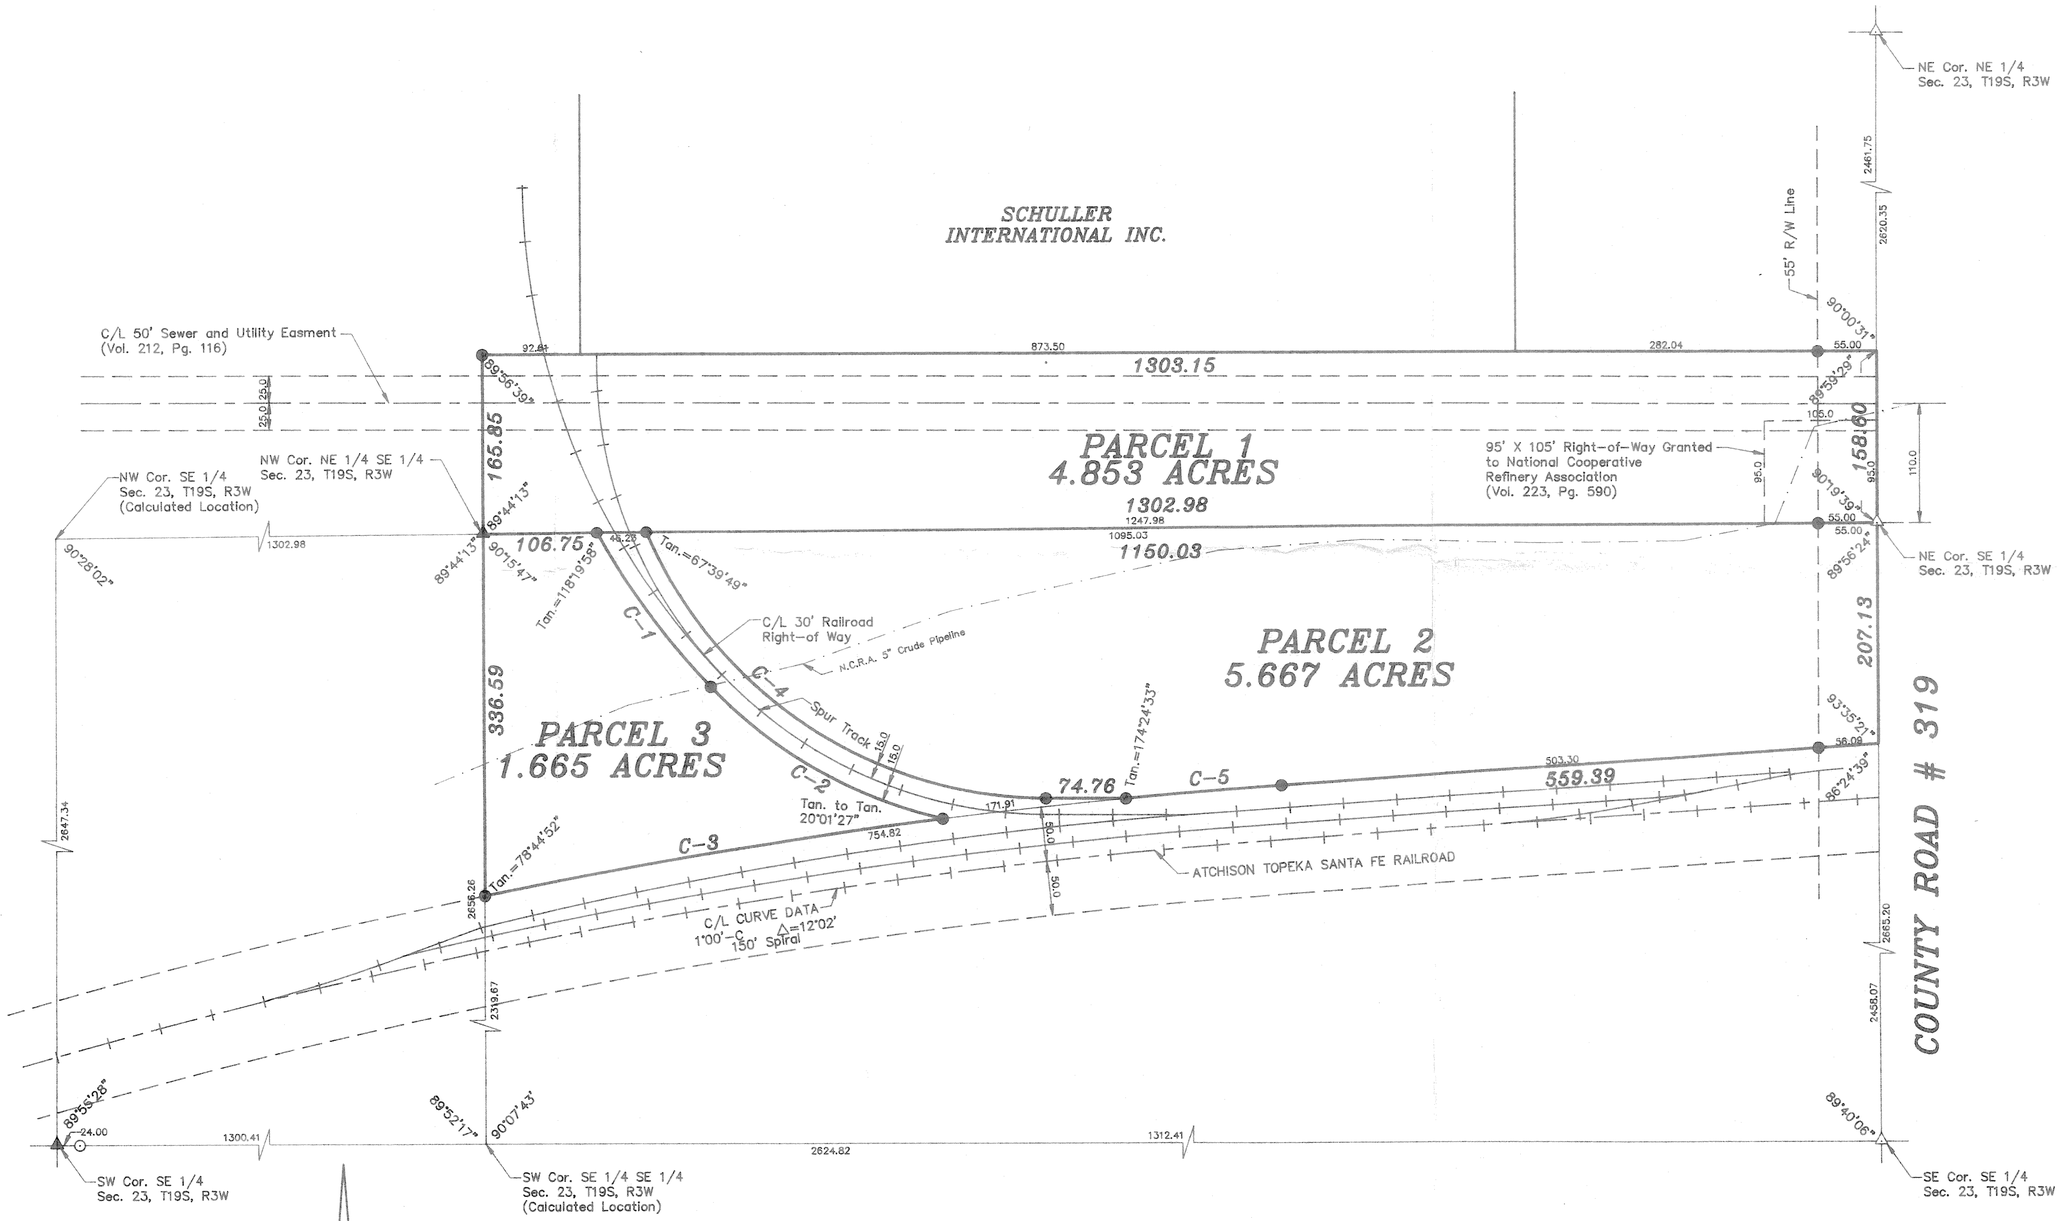

CURVE TABLE

#	Radius	Delta	Length	Chord	Tangent	Chord Bearing
C-1	684.40	15°04'17"	180.03	179.51	90.54	S 36°11'46" E
C-2	435.87	33°12'50"	252.67	249.15	130.00	S 60°22'39" E
C-3	5779.65	04°18'29"	434.57	434.47	217.39	S 80°50'15" W
C-4	405.87	67°02'59"	474.96	448.32	268.89	N 56°11'20" W
C-5	5779.65	01°26'53"	146.07	146.06	73.04	N 85°25'10" W

-100 0 100 200 300

LEGEND

- △ – Sectional Monument Found
- ▲ – Sectional Monument Set
- ⊙ – 5/8" x 24" iron Rebar Found
- ● – 5/8" x 24" iron Rebar Set

SURVEYOR'S CERTIFICATE:

I hereby certify this plat to be a true, correct and complete representation of the property described on attached sheets, as surveyed under my supervision, this 4th day of March, 1994.

Daniel E. Garber RLS #683

DANIEL E. GARBER REGISTERED 683 KANSAS LAND SURVEYOR

SCHULLER INTERNATIONAL. INC.

GARBER SURVEYING SERVICE, P.A.

GSS 423 WEST FIRST AVENUE
HUTCHINSON, KANSAS 67501
316-665-7032

A PORTION OF THE SE 1/4
SECTION 23, T19S, R3W

Drawn By: TJK	Checked By: DEC
Scale: 1"=100'	Job No.: G94-0080
Date: 03/04/1994	Sheet 1 of 1 Sheets