http://www.adultpdf.com
Created by TIFF To PDF trial version, to remove this mark, please register this software.

A SURVEY OF THE SOUTHEAST QUARTER OF SECTION 24, TOWNSHIP 19 SOUTH, RANGE 3 WEST OF THE 6TH PRINCIPAL MERIDIAN IN McPHERSON COUNTY, KANSAS, AND PORTIONS THEREOF AS DESCRIBED ON THE ATTACHED SHEETS.

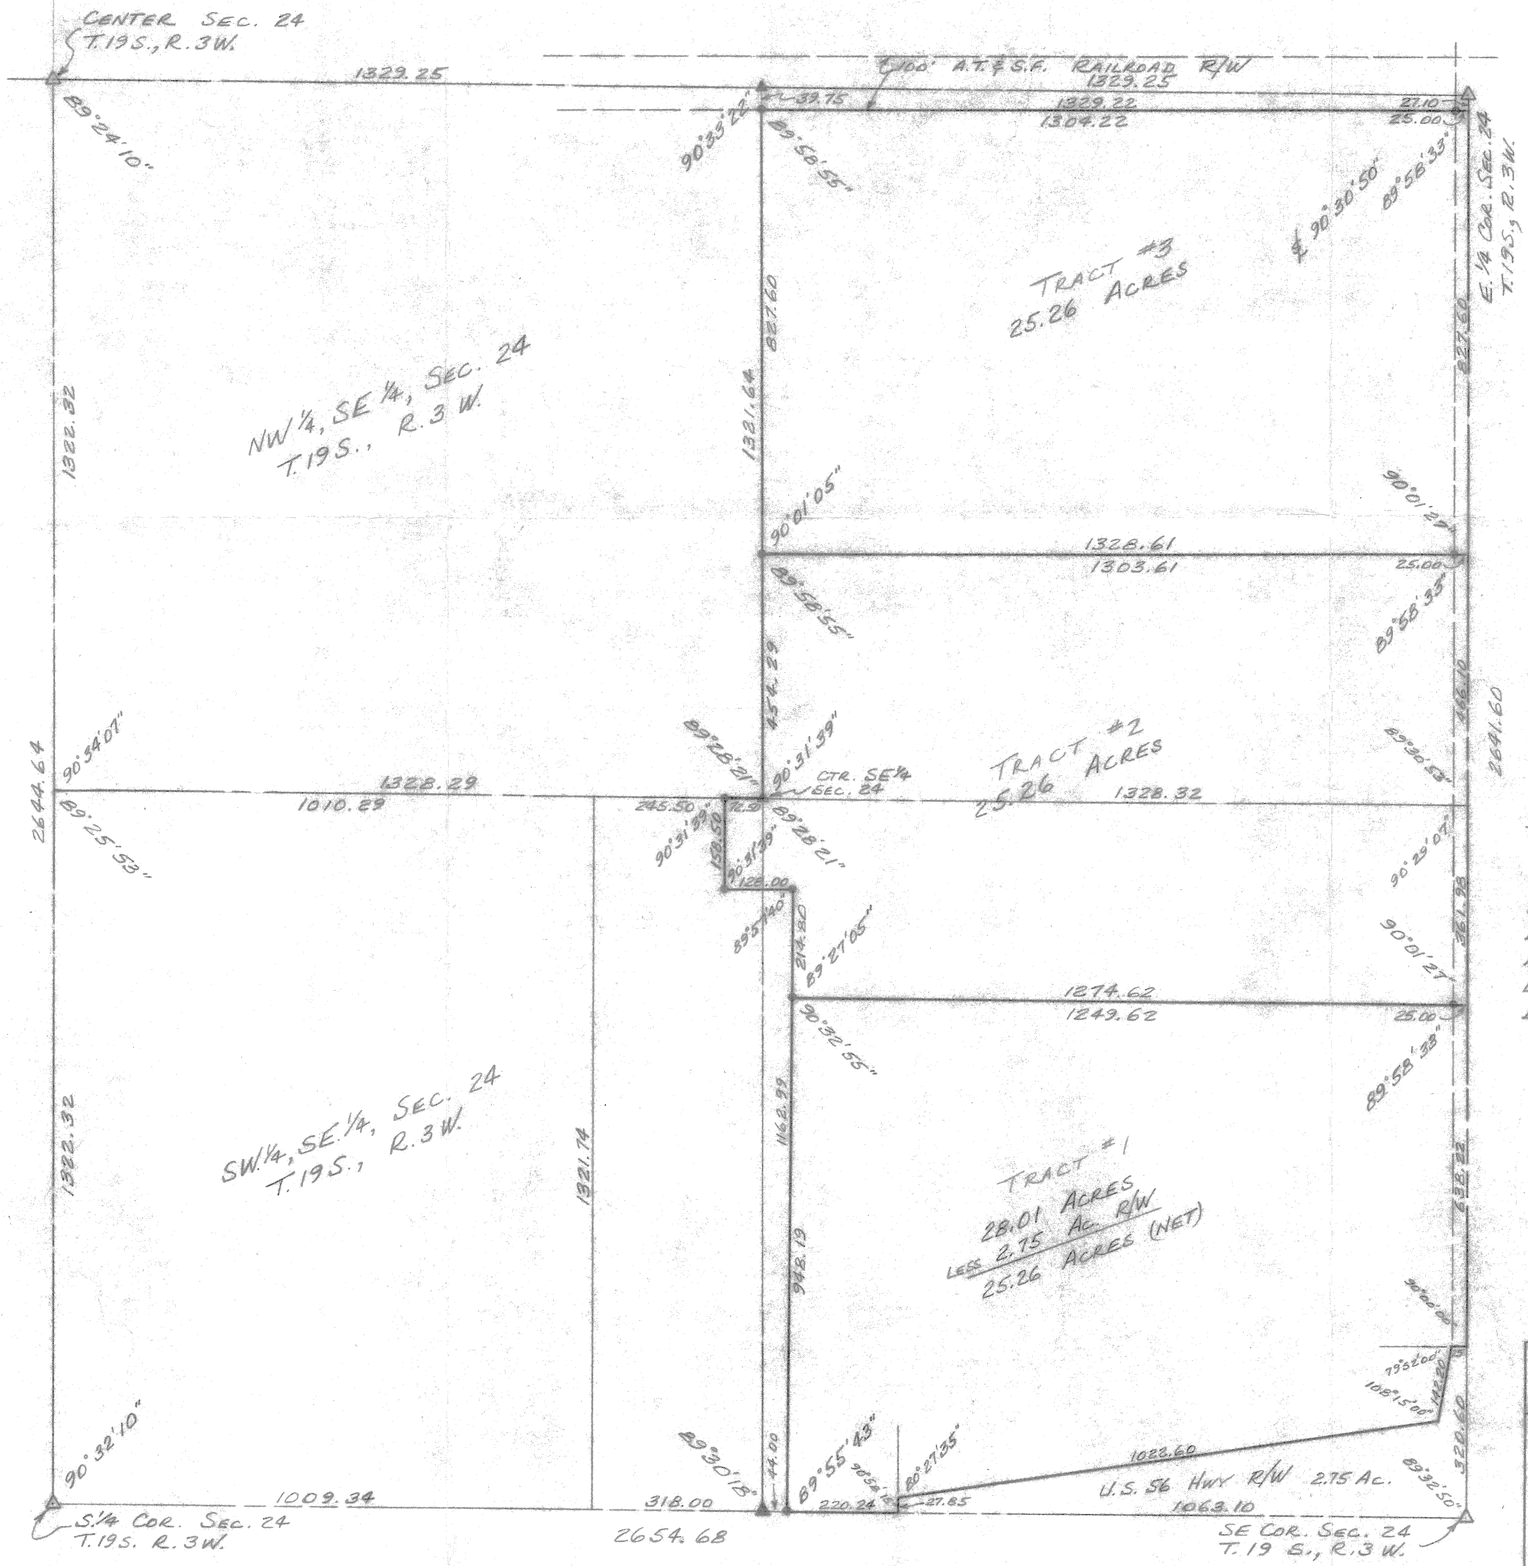

SCALE: 1" = 200'

LEGEND

△ — SECTION SUBDIVISION CORNER FOUND.
▲ — SECTION SUBDIVISION CORNER SET.
● — 5/8" x 24" IRON PIN SET.

SURVEYOR'S CERTIFICATE:

I HEREBY CERTIFY THIS PLAT TO BE A TRUE, CORRECT AND COMPLETE REPRESENTATION OF THE PROPERTY DESCRIBED ABOVE AND ON THE ATTACHED SHEETS, AS SURVEYED UNDER MY SUPERVISION, THIS 18TH DAY OF JUNE, 1983.

Daniel E. Garber
DANIEL E. GARBER RLS

Sec 24- 19-3

DANIEL E. GARBER
REGISTERED
LS-683
KANSAS
LAND SURVEYOR

SURVEY FOR:
BERTHA DEAN ESTATE

BY:
GARBER SURVEYING SERVICE P.A.
217 EAST FIRST AVENUE SUITE 9
HUTCHINSON, KANSAS 67501
PHONE 316-665-7032.

DRAWN: DEG	DATE: 6-10-1983
SCALE: 1" = 200'	PROJ. NO. G83-84