http://www.adultpdf.com
Created by TIFF To PDF trial version, to remove this mark, please register this software.

Plat of Survey

Heller Boundary Surveys, William B. Heller, LS 1202, 863 S. 9th St., Salina, KS 67401
Ph: 1-785-825-1737, Email: wheller@ks-usa.net, cell 1-620-245-8023

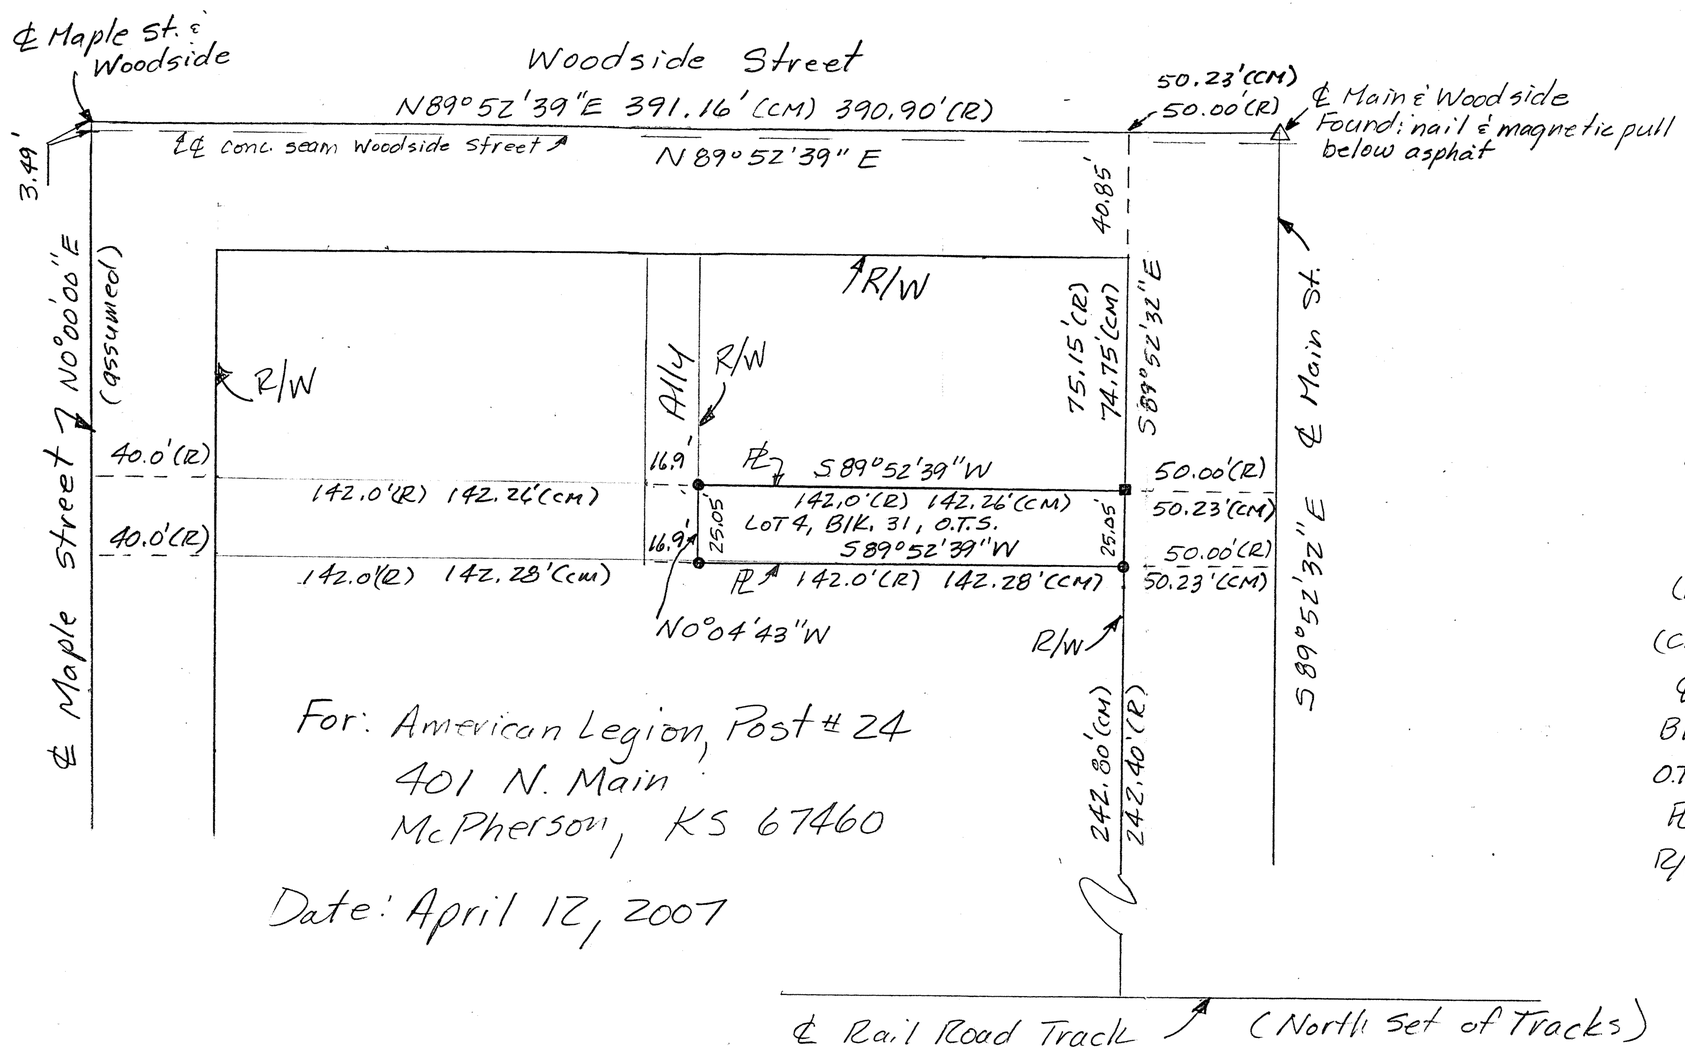

For: American Legion, Post # 24
401 N. Main
McPherson, KS 67460

Date: April 12, 2007

Scale 1" = 50'

Legend

△ = Block corner @ ℄ streets
■ = 1/2" square bar found
● = 1/2" x 24" rebar with I.D. cap set
(R) = record measurement previous survey
(CM) = calculated measured distance
℄ = centerline
Blk = Block
O.T.S. = Original Town Site
PL = property line
R/W = Street right of way