http://www.adultpdf.com
Created by TIFF To PDF trial version, to remove this mark, please register this software.

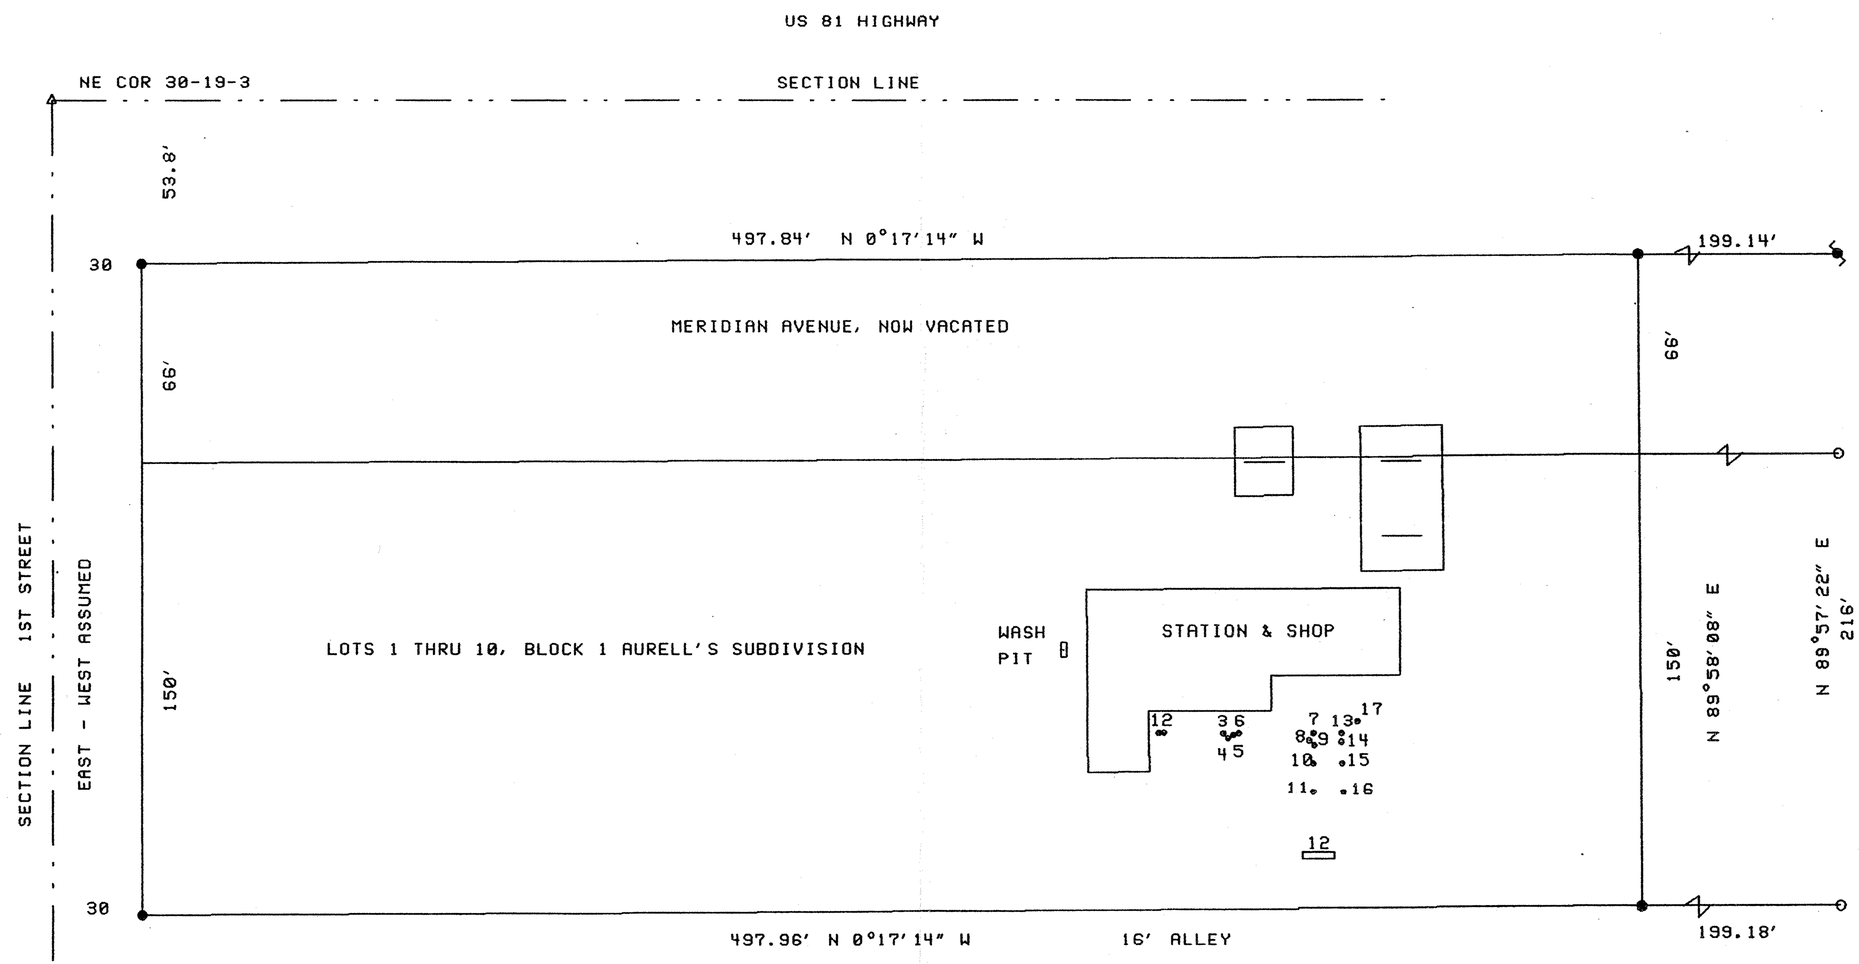

LIST OF COVERS
1 DIESEL
2 DIESEL
3 UNKNOWN
4 WATER METER
5 UNKNOWN SQUARE COVER
6 SEWER CLEANOUT ?
7 UNKNOWN
8 UNKNOWN
9 UNKNOWN
10 UNKNOWN
11 PREMIUM UNLEADED
12 LOADOUT STATION
13 UNKNOWN
14 UNKNOWN
15 UNKNOWN
16 REGULAR UNLEADED
17 MONITOR WELL

I, DUNCAAN W DURR, DO HEREBY CERTIFY THIS SURVEY TO BE A TRUE AND ACCURATE REPRESENTATION OF THE CONDITIONS FOUND THE DAY AND DATE HEREON WRITTEN.

DUNCAN W. DURR REGISTERED LS-697 1-26-98 KANSAS LAND SURVEYOR

Duncan W. Durr
REGISTERED LAND SURVEYOR

SCALE: 1" = 100'

NORTH

DURR E - S

LEGEND
Δ SECTION COR FD FROM COUNTY RECORDS
● 5/8" BAR SET
○ BAR FOUND
NAIL SET

N 1/4 COR 30-19-3

PROPERTY AND TOPO
TOTAL STATION

FOR
RAMSEY OIL

DURR ENGINEERING & SURVEYING HUTCHINSON, KS 316-663-9613

DRAWN BY: DURR | PROJ 9854 | SHEET 1 OF 1